


8/27/2026 5:14:27 PM Autodesk Docs\\Margaret Ann Crigler Park\\ARCH\\MCA_Pavilion.rvt

PRIMARY USE CLASSIFICATION BY LEVEL		
USE CLASSIFICATION	AREA	% OF LEVEL
M	315 SF	14%
S-1	154 SF	7%
STAGES & PLATFORMS	1,710 SF	78%
	2,178 SF	

OCCUPANT LOAD CALCULATIONS - BAND SHELL			
NAME	AREA (SF)	OCC LOAD FACTOR	OCC LOAD
STAGES & PLATFORMS	1,710	15.00 SF	114
Grand total	1,710		114

OCCUPANT LOAD CALCULATIONS - PAVILION			
NAME	AREA (SF)	OCC LOAD FACTOR	OCC LOAD
MERCANTILE - OTHER	315	60.00 SF	6
MECH/EQUIP/STOR.	154	300.00 SF	1
Grand total	469		7

EGRESS CAPACITY						
EGRESS COMPONENT	EGRESS GROUP	WIDTH FACTOR	ACTUAL OCCUPANCY	MAX OCCUPANCY	WIDTH PROVIDED	WIDTH REQUIRED
-	0.3	3	0	0"	2'-8"	

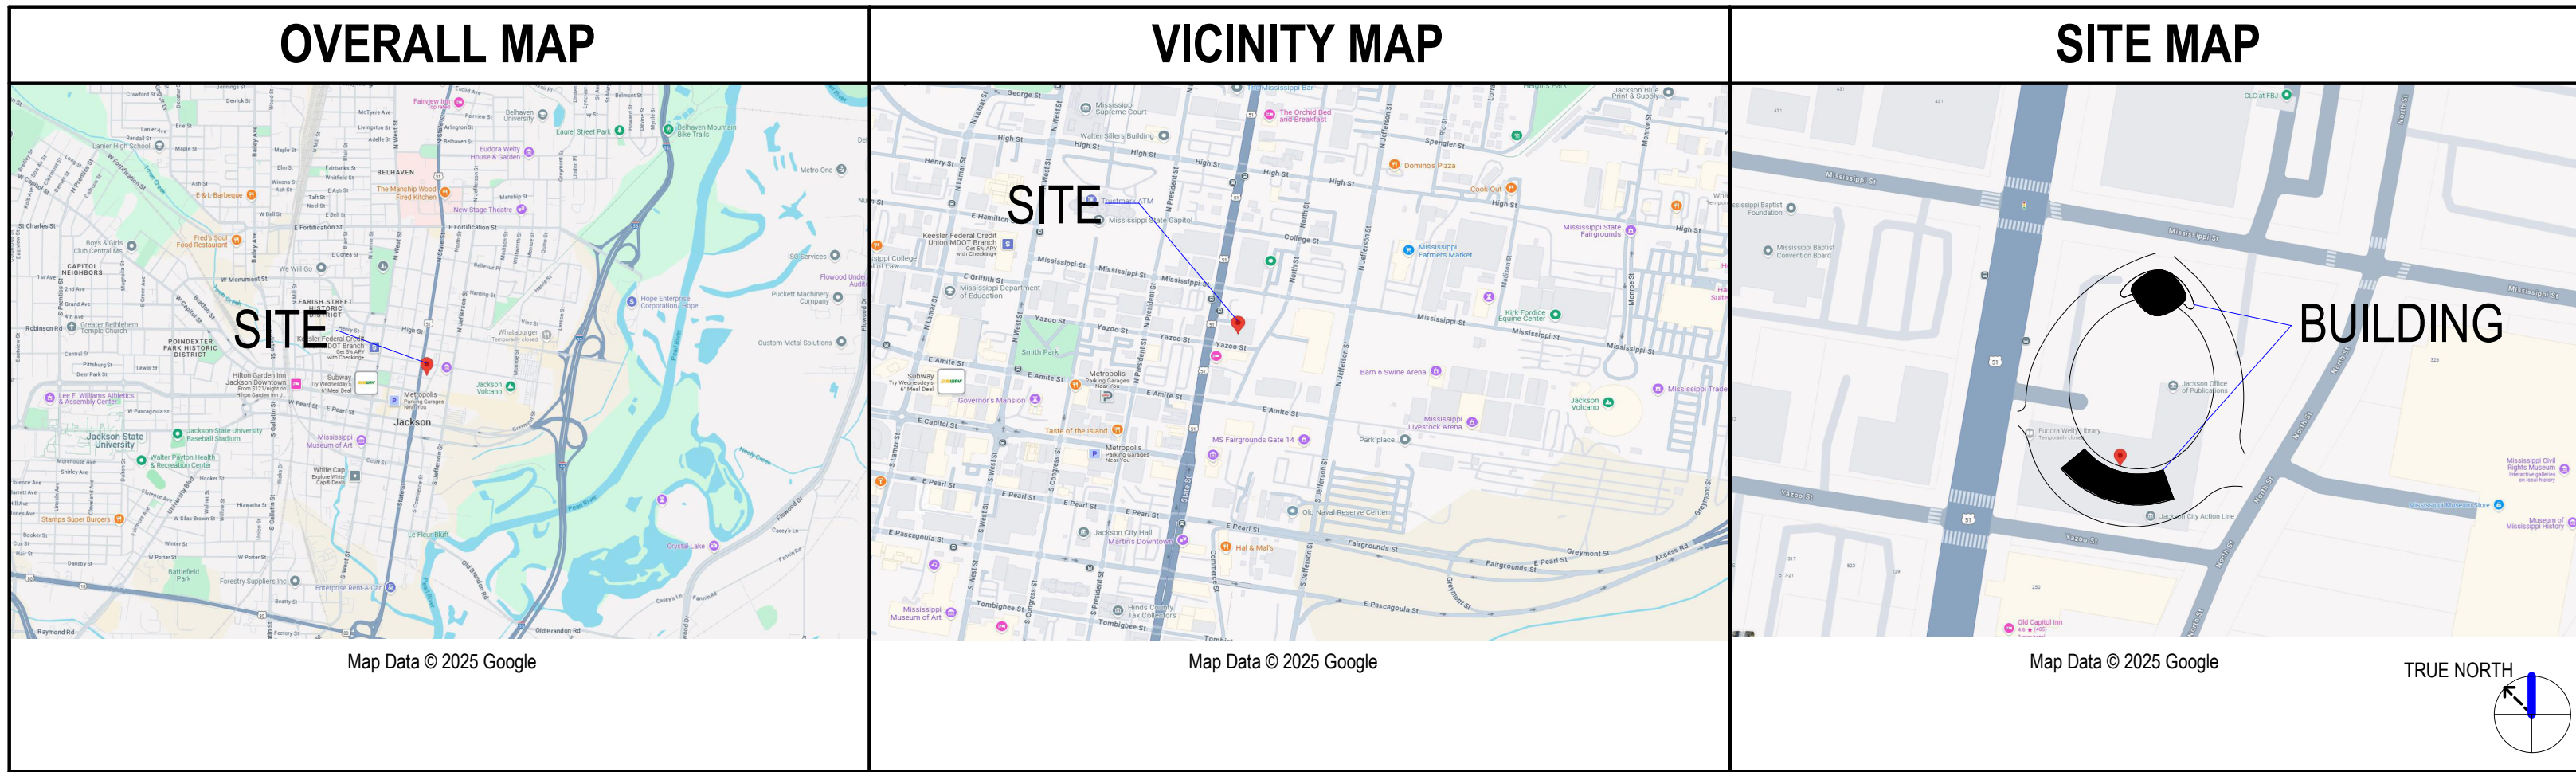

PROJECT INFORMATION

PROJECT DESCRIPTION
THE BAND SHELL IS OPEN AIR PLATFORM USED FOR LIVE PERFORMANCES. THE PAVILION CONSISTS OF A CONCESSION AREA, STORAGE AND AUXILIARY RESTROOMS FOR THE PUBLIC.

APPLICABLE CODES
BUILDING CODE: 2018 INTERNATIONAL BUILDING CODE (IBC) WITH AMENDMENTS
ENERGY CODE: 2018 INTERNATIONAL ENERGY CONSERVATION CODE (IECC)
LIFE SAFETY CODE: 2018 INTERNATIONAL FIRE CODE & 2018 101 NFPA LIFE SAFETY CODE
FIRE PREVENTION CODE: 2018 INTERNATIONAL FIRE CODE (IFC) WITH AMENDMENTS
ACCESSIBILITY CODE: 2009 101 MISSISSIPPI ACCESSIBILITY CODE
MECHANICAL CODE: 2018 INTERNATIONAL MECHANICAL CODE (IMC) WITH AMENDMENTS
ELECTRICAL CODE: 2017 NATIONAL ELECTRICAL CODE
PLUMBING CODE: 2018 INTERNATIONAL PLUMBING CODE (IPC) WITH AMENDMENTS
GAS CODE: 2018 INTERNATIONAL FUEL GAS CODE WITH AMENDMENTS
INTERACTIVE WATER FEATURES: THE 2024 MODEL AQUATIC HEALTH CODE (MAHC)

AUTHORITY HOLDING JURISDICTION (AHJ): CITY OF JACKSON, MISSISSIPPI

BAND SHELL: OPEN AIR PLATFORM
PAVILION: TYPE IIB BUSINESS

OCCUPANCY CLASSIFICATION
BAND SHELL: INTERNATIONAL BUILDING CODE, 2018 EDITION: SECTION 410 PLATFORMS
PAVILION: INTERNATIONAL BUILDING CODE, 2018 EDITION: SECTION 312 UTILITY AND MISCELLANEOUS GROUP U

CONSTRUCTION TYPE
BAND SHELL: OPEN AIR PLATFORM
PAVILION: TYPE IIB BUSINESS OCCUPANCY WITH AUXILIARY RESTROOM SPACES

HEIGHT AND BUILDING AREA - PAVILION

MAX ALLOWABLE NUMBER OF STORIES:	3	ACTUAL NUMBER OF STORIES:	1
MAX ALLOWABLE HEIGHT:	55	ACTUAL HEIGHT:	14
MAX ALLOWABLE FLOOR AREA:	23,000	ACTUAL FLOOR AREA:	700

FIRE RESISTANCE RATINGS (IN HOURS)

PRIMARY STRUCTURAL FRAME	0
SUPPORTING ONE OR MORE FLOORS	0
SUPPORTING FLOOR ONLY	0
SECONDARY STRUCTURAL FRAME	0
BEARING WALLS (EXTERIOR)	0
BEARING WALLS (INTERIOR)	0
NONBEARING WALLS (EXTERIOR)	0
FLOOR CONSTRUCTION	0
ROOF CONSTRUCTION	0

CODE COMPLIANCE PLAN GENERAL NOTES

- ALL WORK IS TO BE DONE IN ACCORDANCE WITH APPLICABLE CODES.
- FINAL LOCATIONS OF ALL LIFE SAFETY DEVICES AND FIXTURES ARE SUBJECT TO APPROVAL BY THE AUTHORITY HAVING JURISDICTION.

EGRESS COMPONENTS

NOT IN CONTRACT

EGRESS COMPONENTS - PATH OF TRAVEL

- EXIT ACCESS = 999'-11"
- EXIT SEPARATION = 999'-11"
- LONGEST DIAGONAL = 999'-11"
REQUIRED SEPARATION = X'-X"
- COMMON PATH OF EGRESS = 999'-11"
- ACCESSIBLE ROUTE

LEGEND:

- FIRE EXTINGUISHER & CABINET (HALFTONE IF EXISTING)
- FIRE EXTINGUISHER (HALFTONE IF EXISTING)
- FIRE EXTINGUISHER & CABINET SURFACE MOUNTED (HALFTONE IF EXISTING)
- EXIT SIGN
- CARD READER
- ELECTROMAGNETIC LOCK
- DELAYED EGRESS
- PUSH BUTTON
- REQUEST TO EXIT SENSOR

EXIT TAGS:

X 3	STAIR A
EXIT A	STAIR A
96' ACT	48' ACT
276 OCC	120 OCC
96'-2" REQ	48'-1" REQ


AREA TAG

ASSEMBLY - UNCONC. TABLES & CHAIRS	FUNCTION OF SPACE
AREA	AREA
999' IF	OCCUPANT LOAD FACTOR
999' OCC	OCCUPANTS

FIRE AND SMOKE RATING LEGEND

DOOR FIRE RATING
PARTITION FIRE RATING
PARTITION SMOKE REQUIREMENT

NEW NON-RATED CONSTRUCTION
NEW 1HR RATED PARTITION
NEW 2HR RATED PARTITION
NEW 3HR RATED PARTITION
NEW 4HR RATED PARTITION
SMOKE RESISTANT
SMOKE BARRIER
SMOKE PARTITION
RATED DOOR (RED)
NON-RATED DOOR

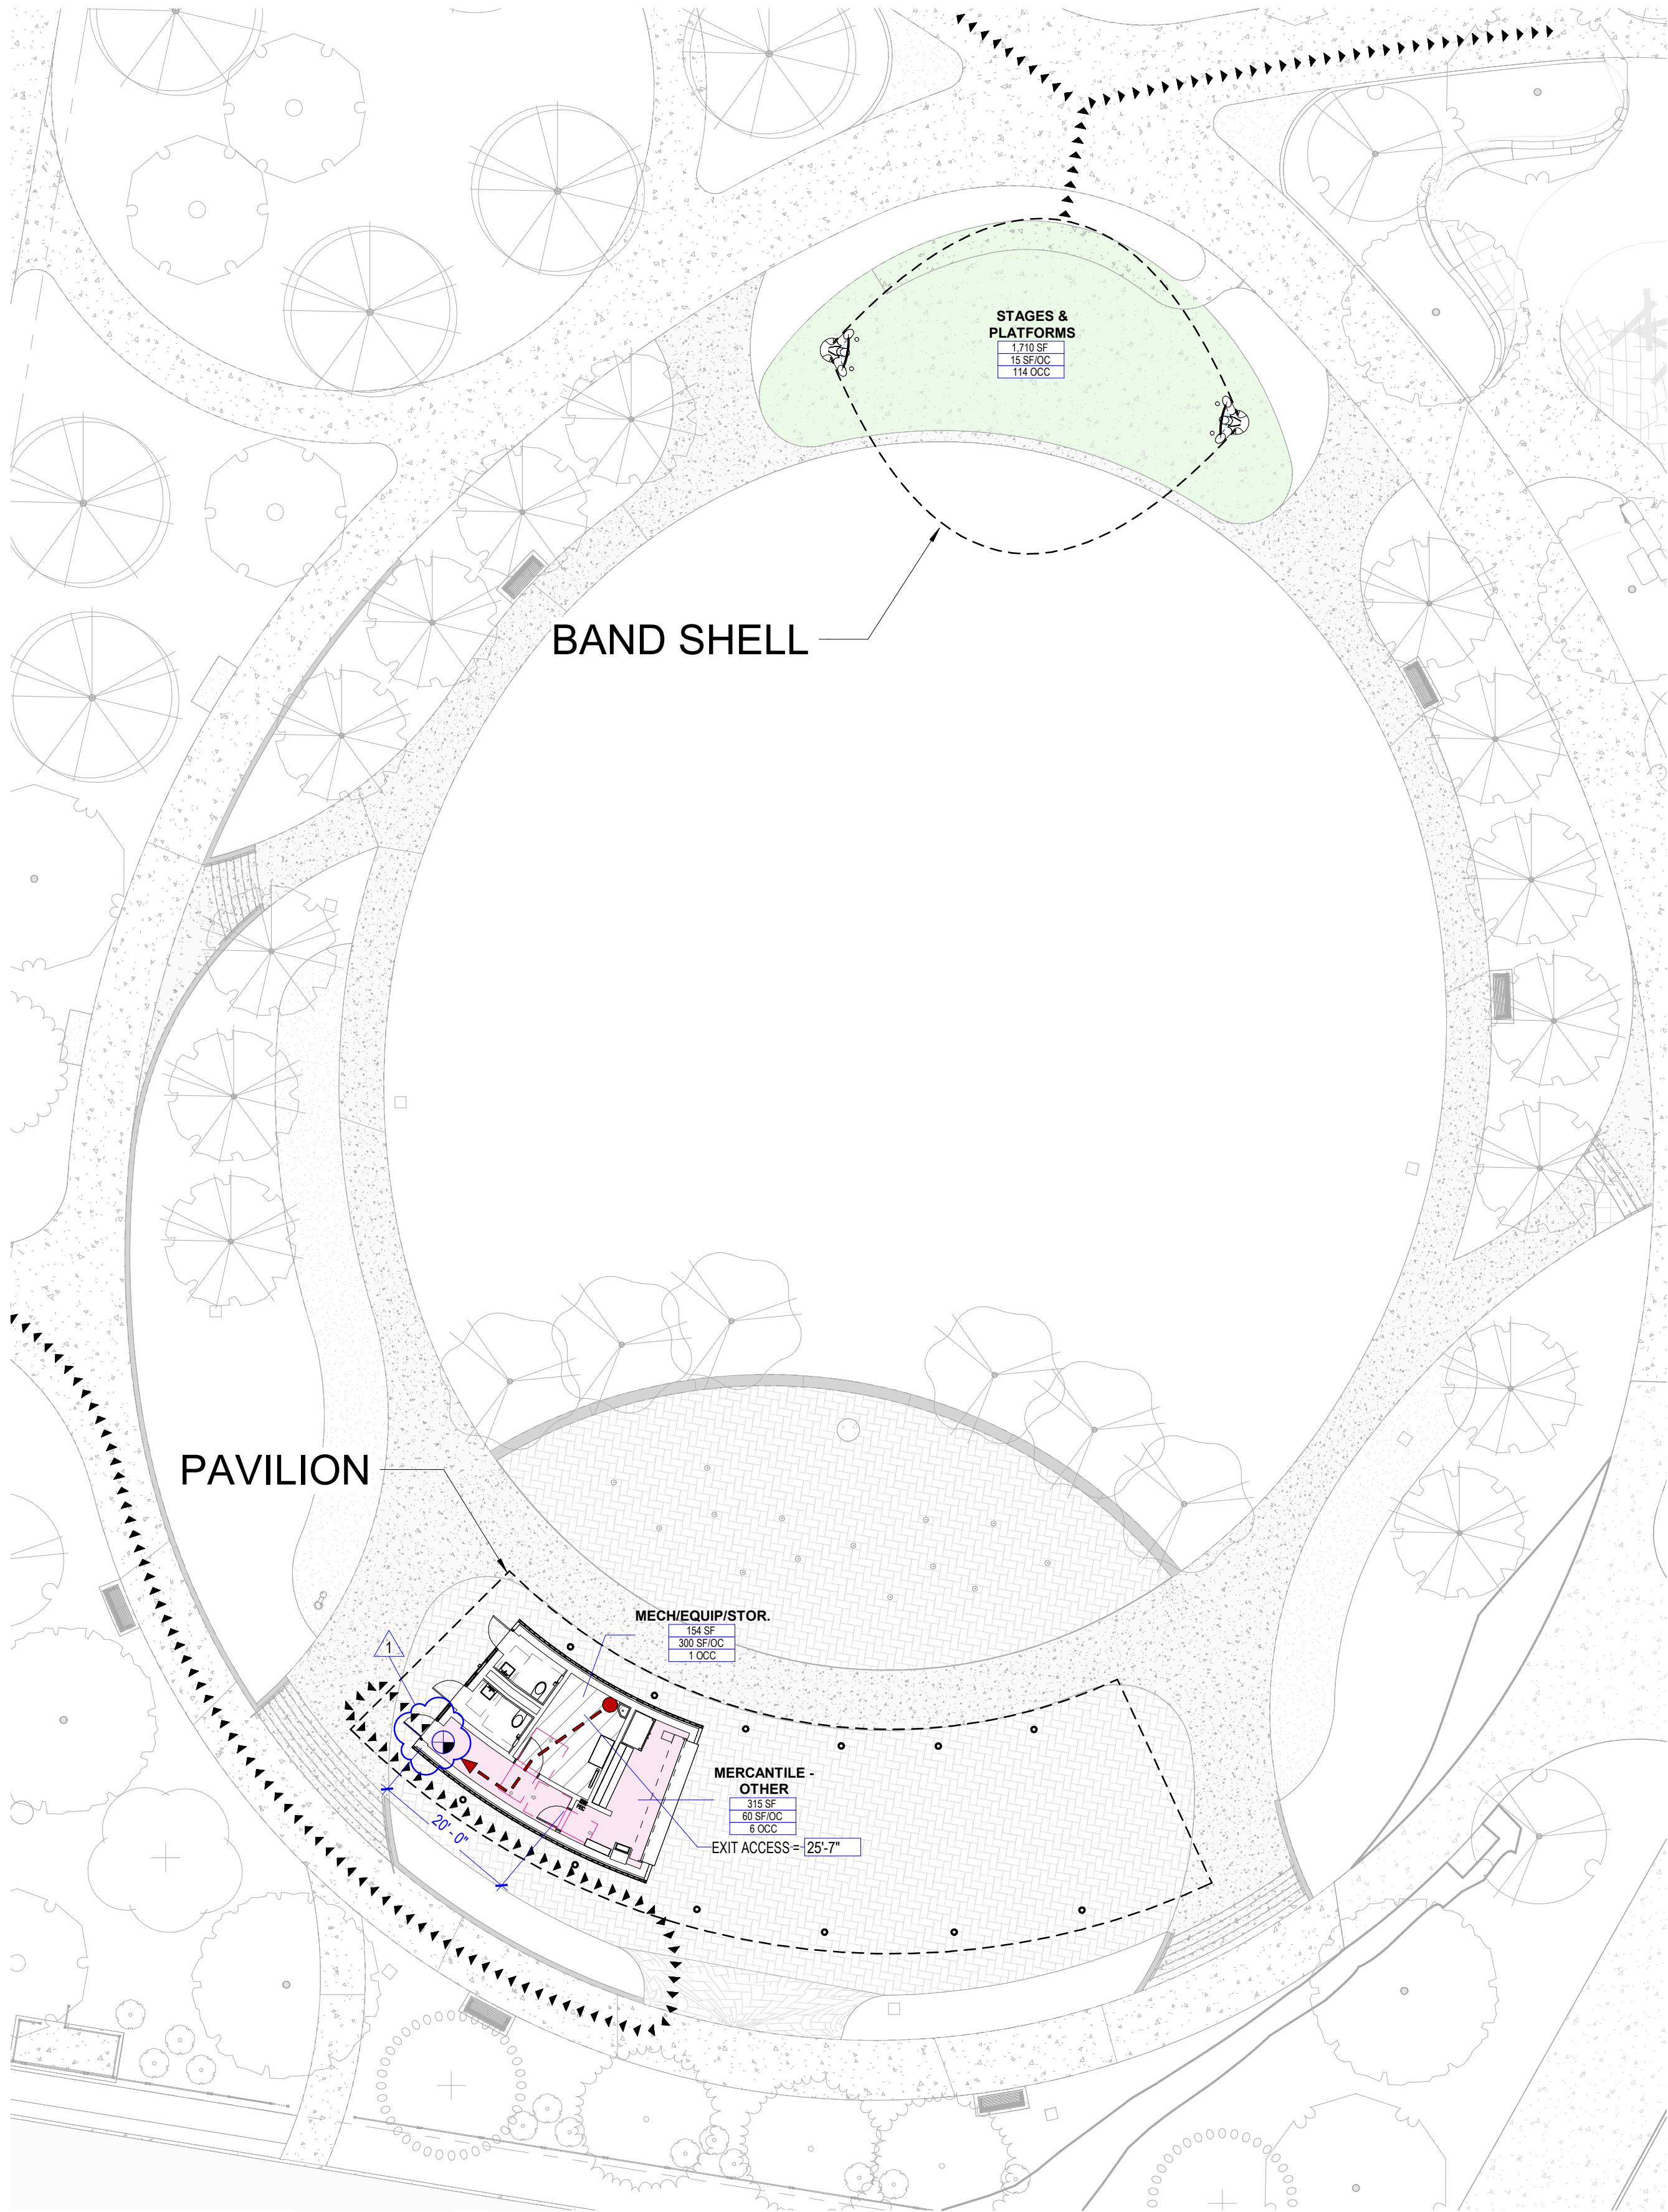

Function of Space Legend

- MECH/EQUIP/STOR.
- MERCANTILE - OTHER
- STAGES & PLATFORMS

1 CODE COMPLIANCE PLAN
SCALE 1/16" = 1'-0"

Perkins&Will

Perkins & Will, PLLC dba Perkins&Will
Jared Days, Server, Architect

1315 Peachtree St NE
Atlanta, GA 30309
404.873.2300
www.perkinswill.com

CONSULTANTS

CIVIL
Smithers Engineers
435 Katherine Drive, Suite A, Flowood, MS 39232

STRUCTURAL
Smithers Engineers
435 Katherine Drive, Suite A, Flowood, MS 39232

MEP
ERG Engineering
250 Katherine Drive, Flowood, MS 39232

ARCHITECTURE
PERKINS&WILL
1315 Peachtree St. NE, Atlanta, GA 30309

IRRIGATION
Irrigation Consultant Services, Inc.
2129 Greensboro Road, Madison, GA 30650

COST ESTIMATING
CPE - Estimators
Decatur, GA 30030

WATER FEATURE
Aquatic Creations, Inc.
28039 Scott Road, #D200 Murfreesboro, TN 37132

REGISTERED ARCHITECT
JARED DAYS
SERVER
6274
STATE OF MISSISSIPPI

PROJECT

MDAH - MARGARET ANN CRIGLER PARK

300 N State St,
Jackson, MS 39201

MDAH
MISSISSIPPI DEPARTMENT OF
ARCHIVES & HISTORY

KEY PLAN

TRUE NORTH

ISSUE CHART

1	ADDENDUM 2	9/1/2026
DATE	ISSUE	
Job Number	802119.000	

TITLE

CODE COMPLIANCE EGRESS PLAN - LEVEL 01

SHEET NUMBER

G01-01

© 2026 Perkins and Will

ACCESSORY SCHEDULE			
TAG	TYPE	FINISH	COMMENTS
BMH-1	BROOM / MOP HOLDER WITH SHELF	STAINLESS STEEL	
DC-1	FLIP DOWN DIAPER CHANGING UNIT	PLASTIC	
GB-18	GRAB BAR SINGLE VERTICAL 18"	STAINLESS STEEL	
GB-36	GRAB BAR SINGLE HORIZONTAL 36"	STAINLESS STEEL	
GB-42	GRAB BAR SINGLE HORIZONTAL 42"	STAINLESS STEEL	
MIR-1	FRAMED MIRROR, 18"X36"	STAINLESS STEEL FRAME	
PTD-2	SURFACE MOUNTED PAPER TOWEL DISPENSER	STAINLESS STEEL	
SD-1	SURFACE MOUNTED SOAP DISPENSER	STAINLESS STEEL	
SND-2	SANITARY NAPKIN DISPOSAL	STAINLESS STEEL	
TT-1	TOILET TISSUE HOLDER	STAINLESS STEEL	

ACCESSORY NOTES:

1. REFER TO FLOOR PLAN(S) AND/OR ENLARGED PLANS FOR ACCESSORY LOCATIONS


EQUIPMENT SCHEDULE			
TAG	INSTALL CODE	DESCRIPTION	COMMENTS
IM-1	1	ICE MAKER	
MS-1	1	METAL SHELVING	
REF-1	1	REFRIGERATOR 50 CUB FT	

EQUIPMENT NOTES:


1. REFER TO A11 SERIES FOR EQUIPMENT LOCATIONS

INSTALL CODE KEY:


- FURNISHED & INSTALLED BY CONTRACTOR
- FURNISHED BY OWNER, INSTALLED BY CONTRACTOR
- FURNISHED & INSTALLED BY OWNER
- FURNISHED & INSTALLED BY VENDOR

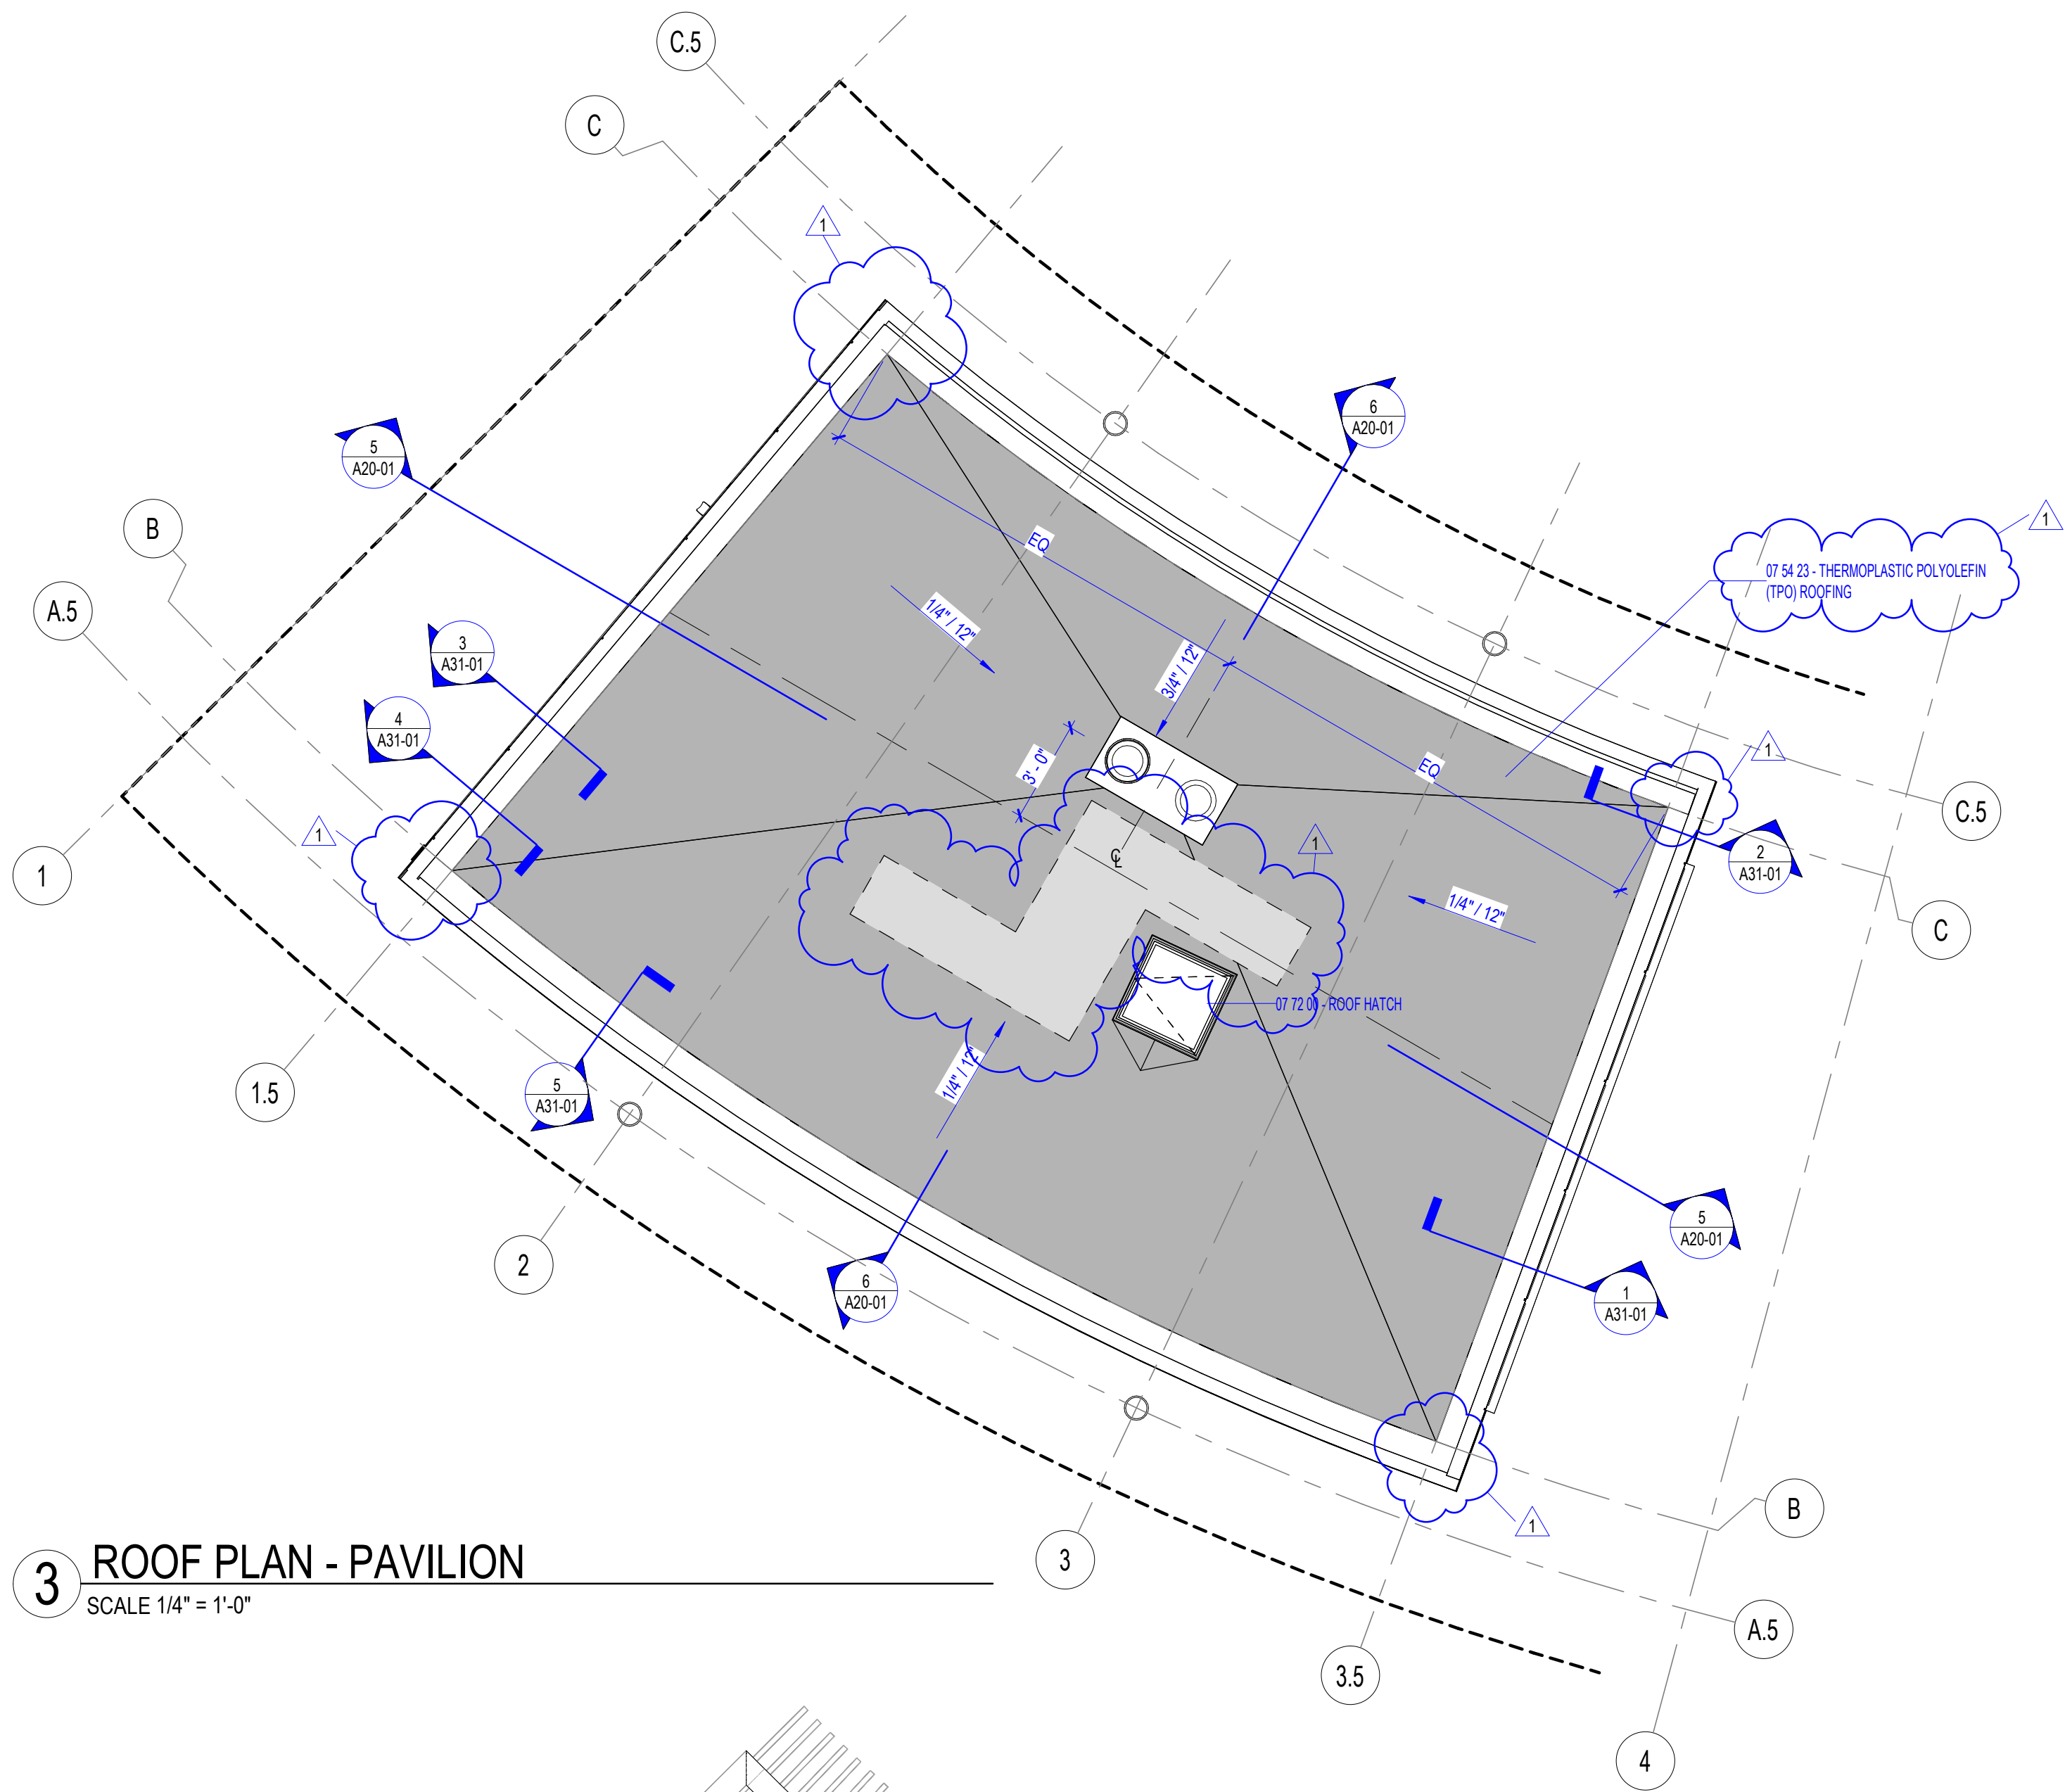

3 ROOF PLAN - PAVILION
SCALE 1/4" = 1'-0"

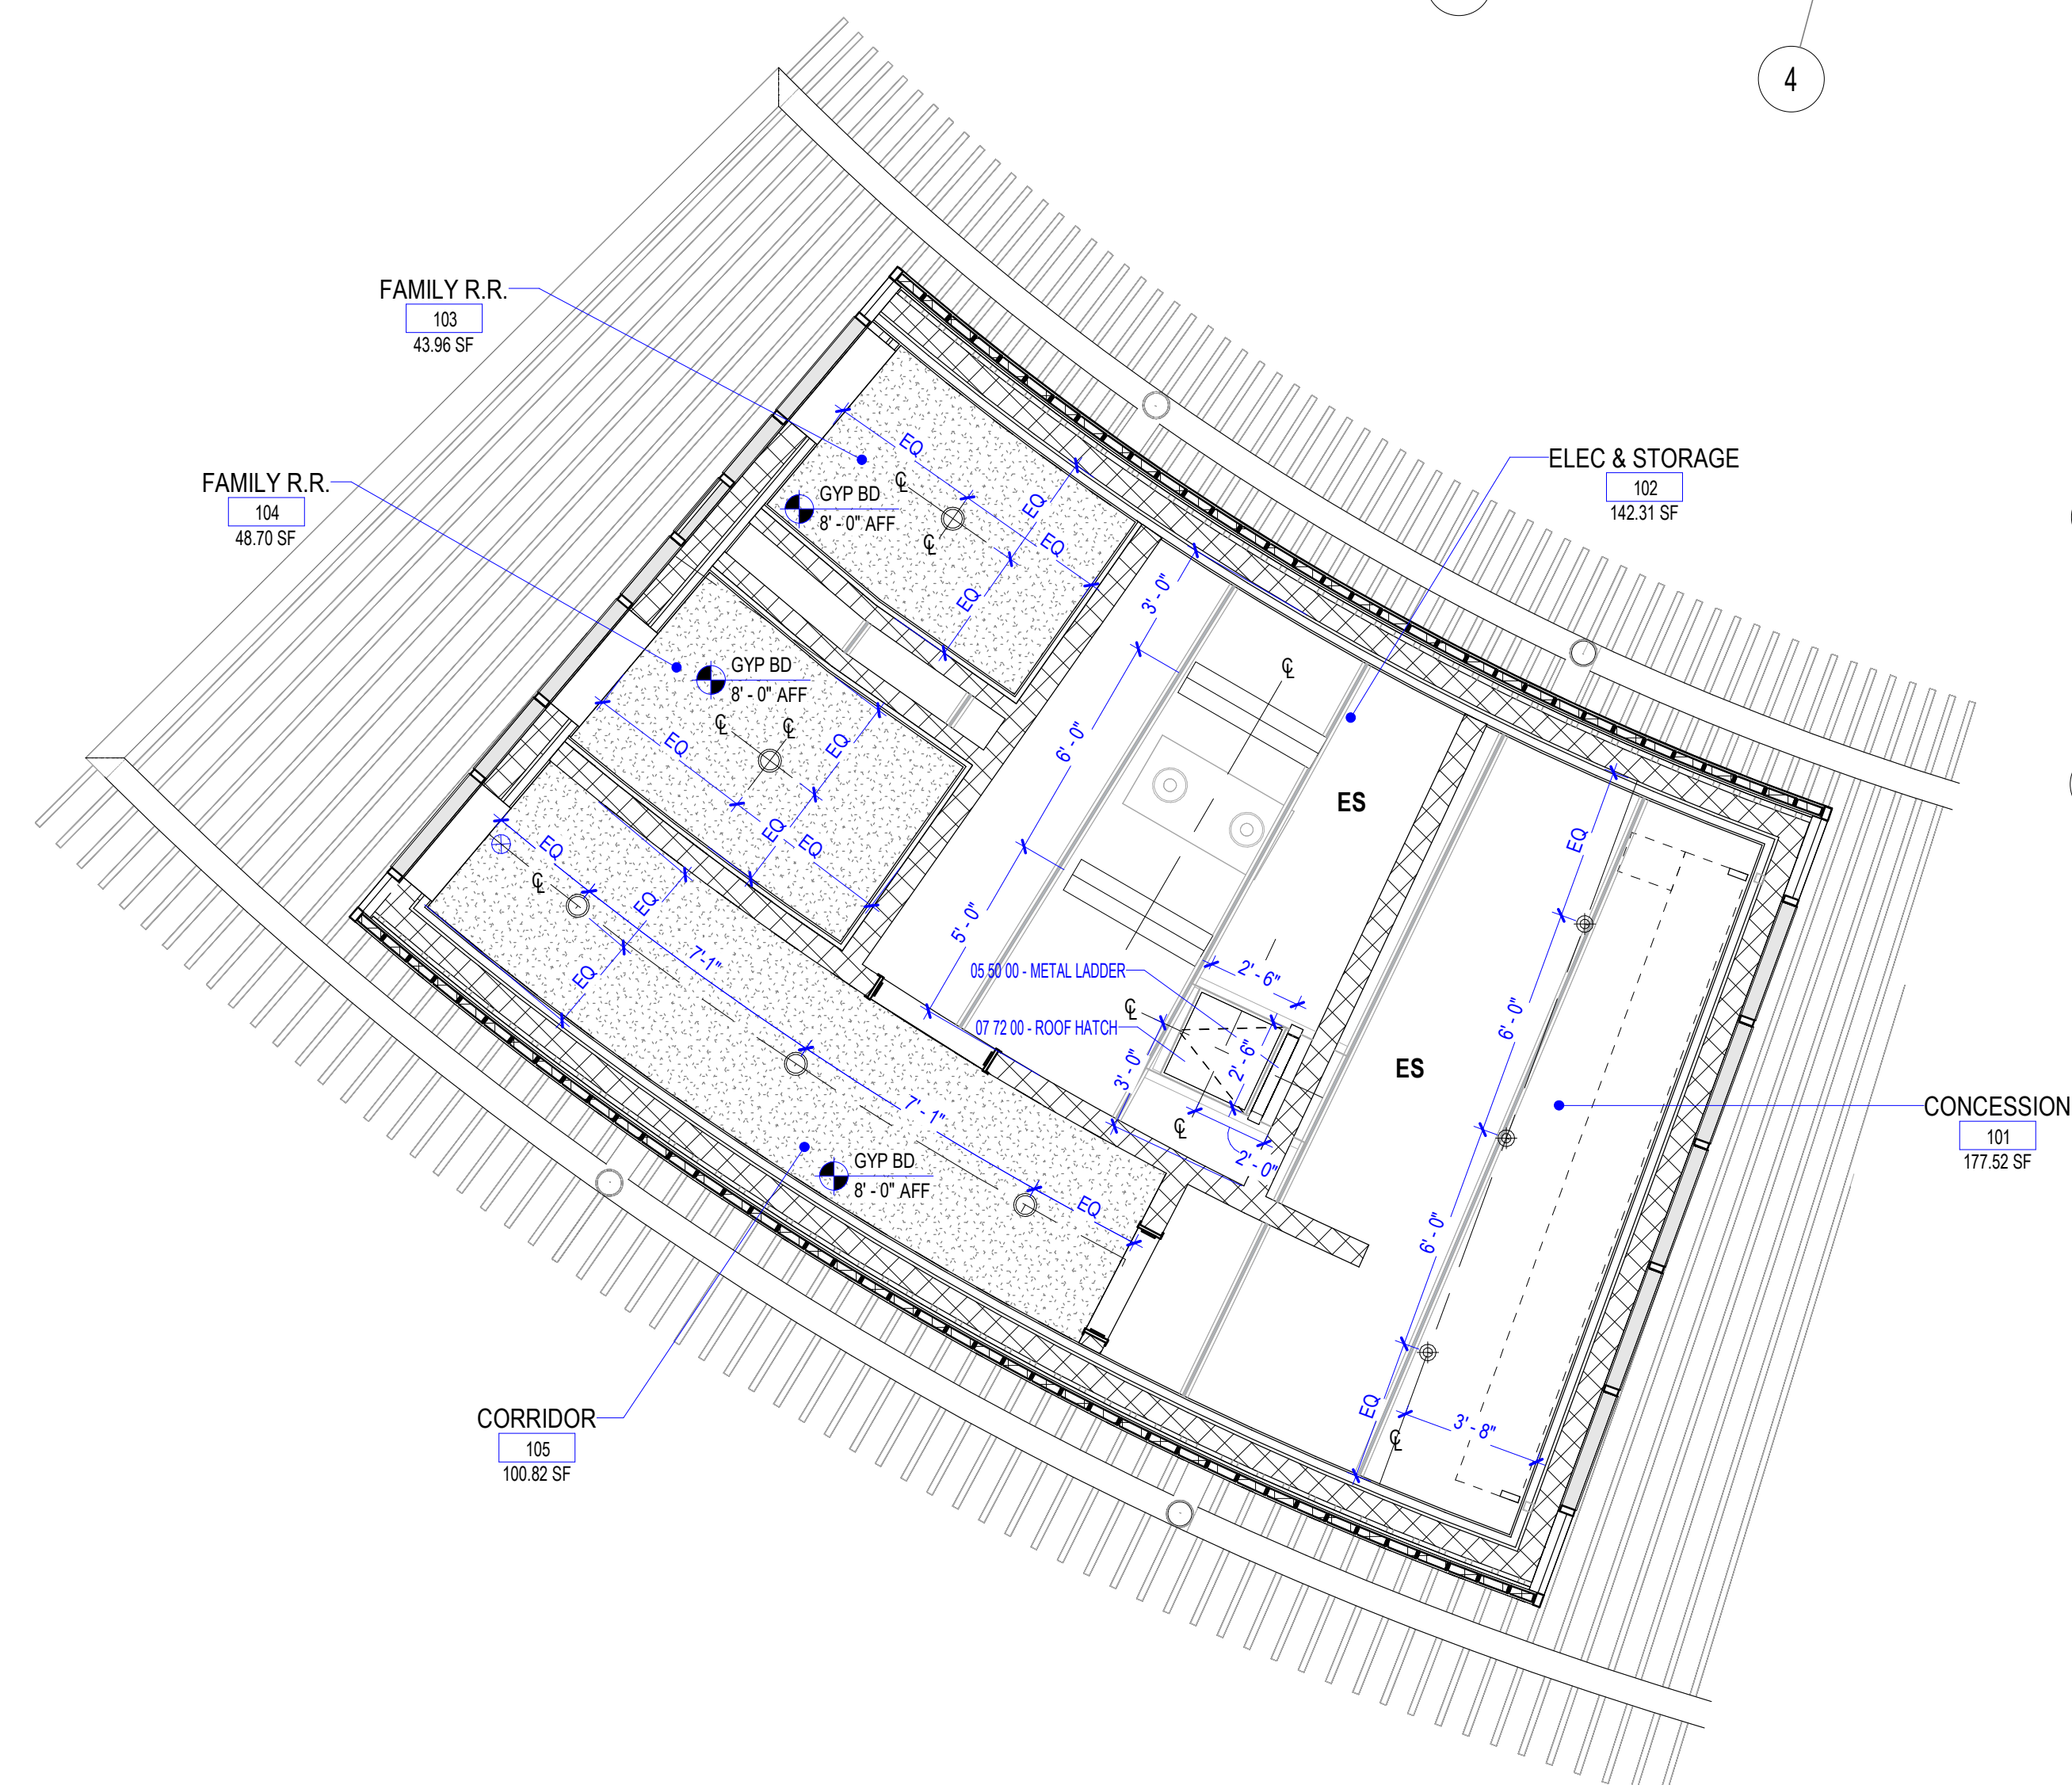

2 PAVILION RCP
SCALE 1/4" = 1'-0"

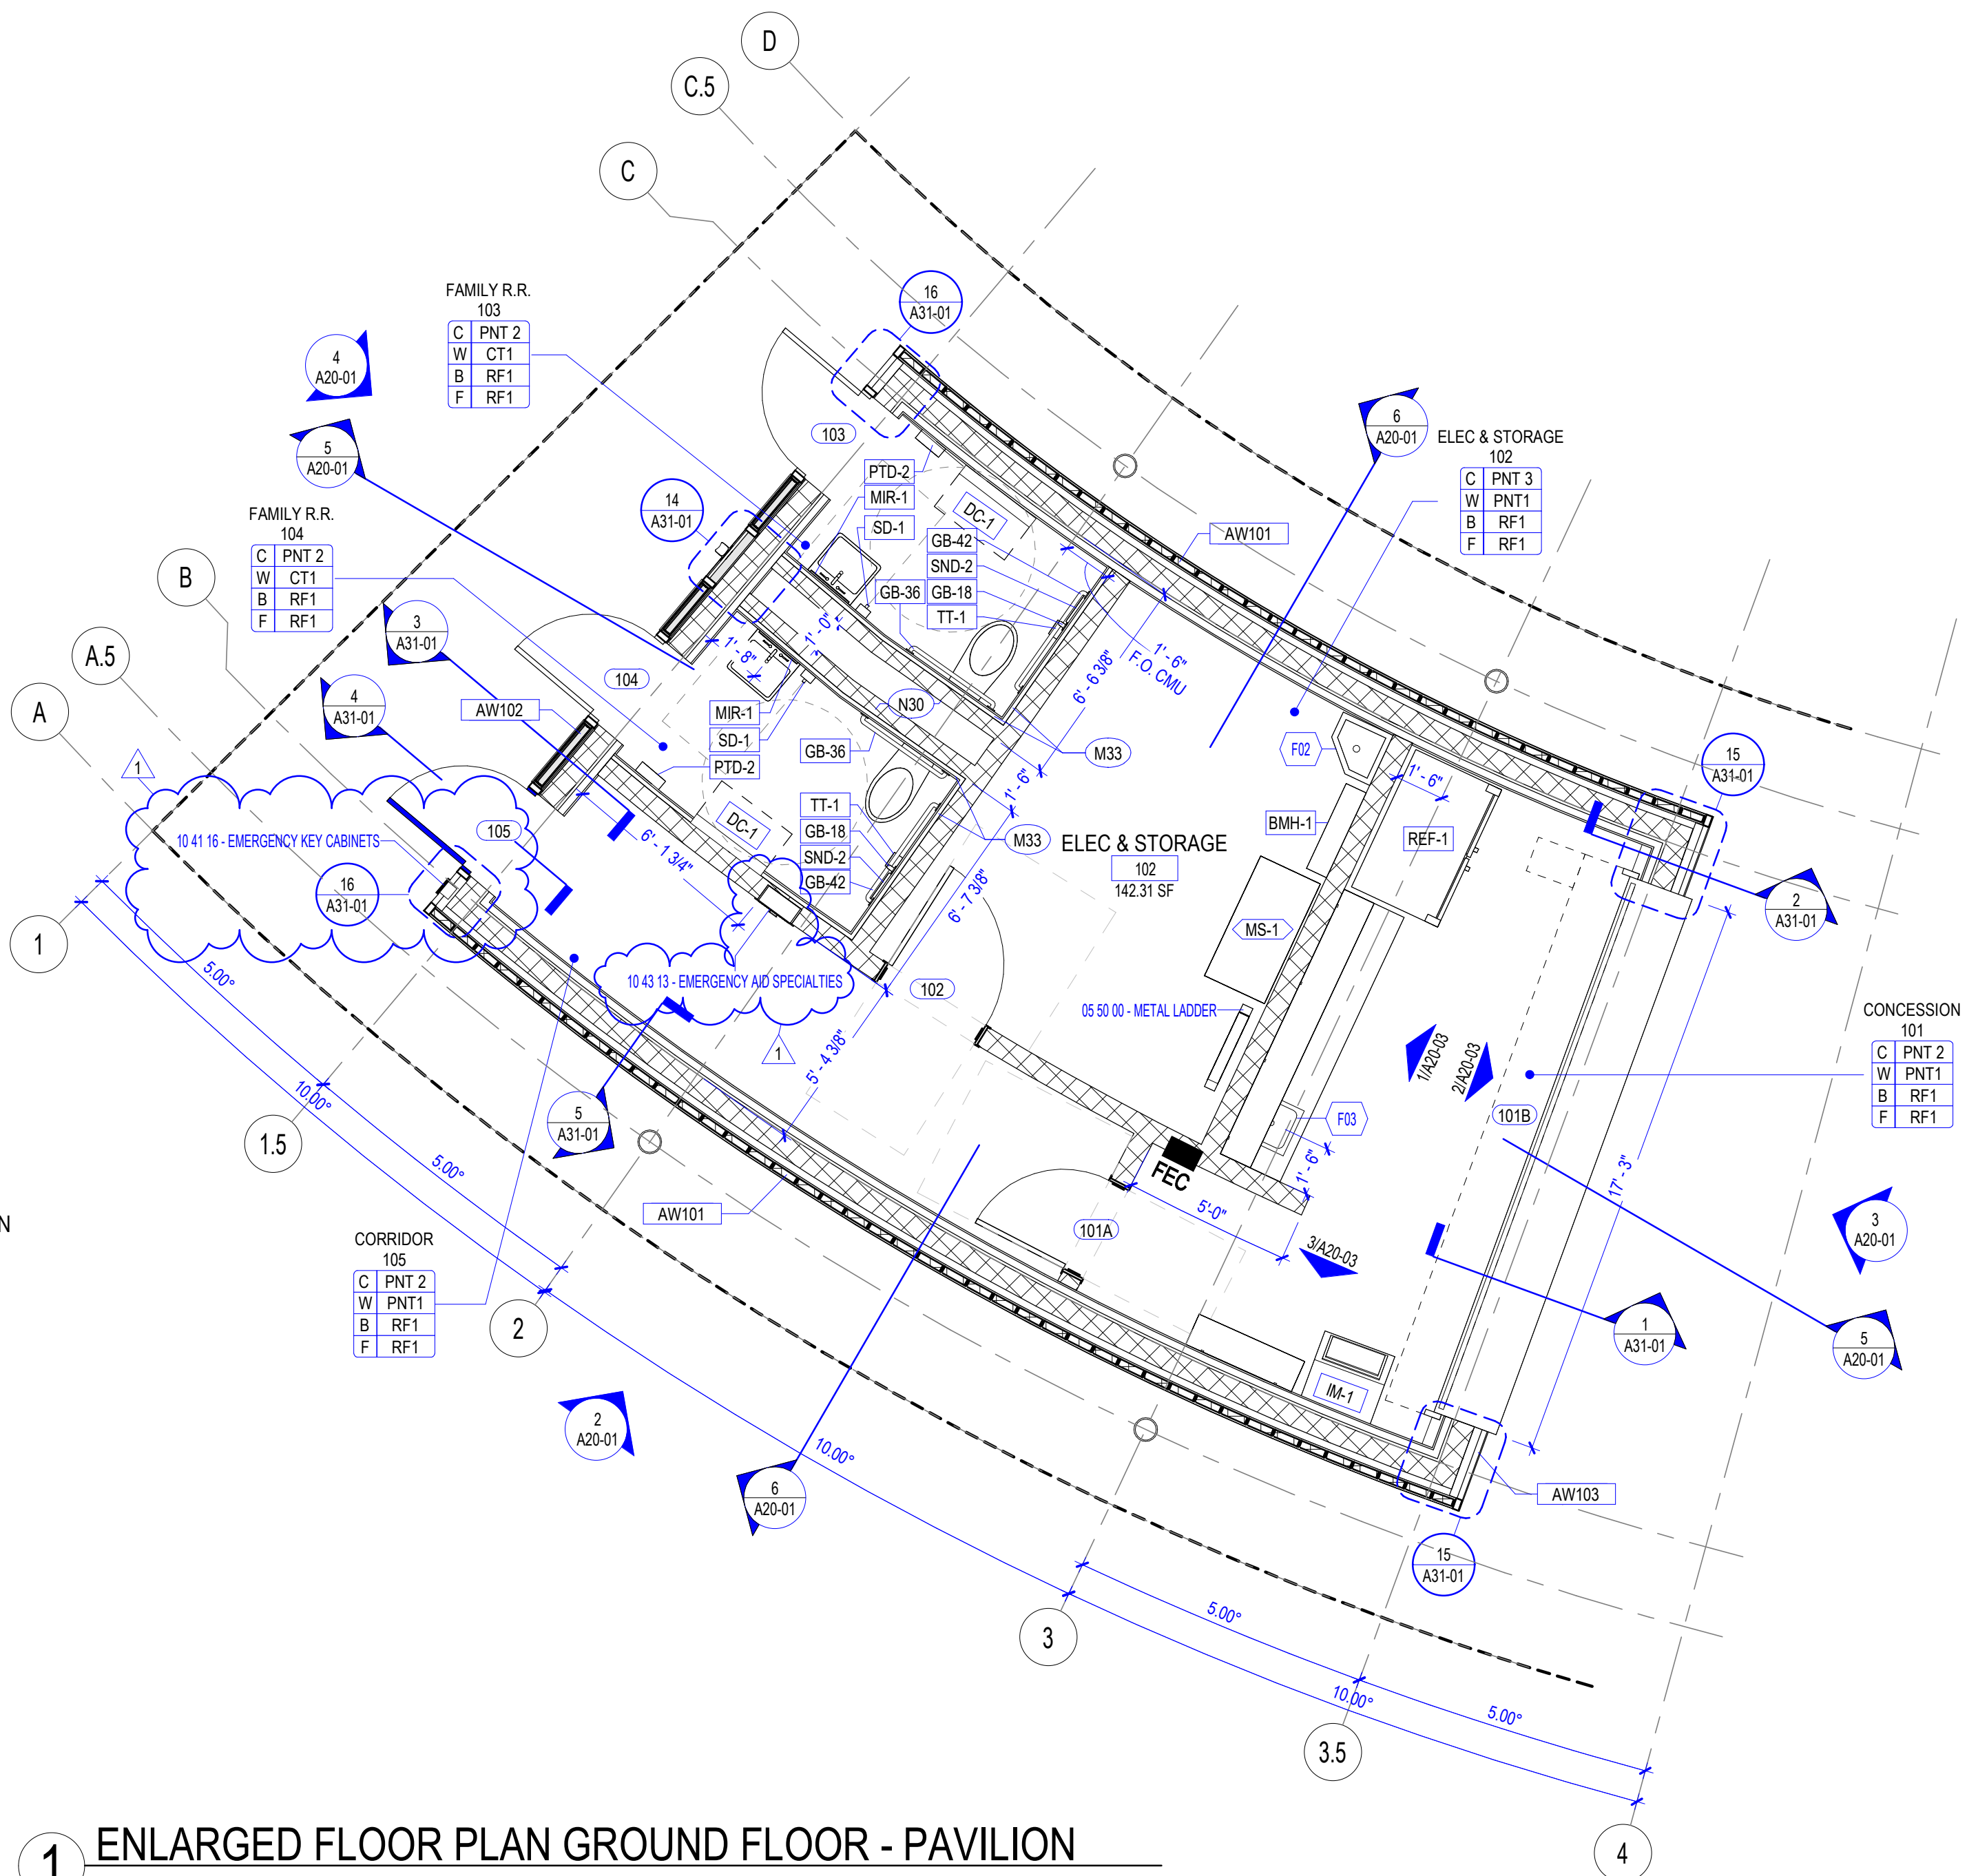

1 ENLARGED FLOOR PLAN GROUND FLOOR - PAVILION
SCALE 1/4" = 1'-0"

EQUIPMENT PLAN GENERAL NOTES	
1. VERIFY AND COORDINATE CLEAR DIMENSIONS REQUIRED FOR OWNER FURNISHED EQUIPMENT THAT ARE LOCATED WITHIN OR ADJACENT TO BUILT-IN CABINETS.	
2. SUPPLY BLOCKING FOR MOUNTING OF EQUIPMENT UNLESS MOUNTING SUPPORT IS OTHERWISE FURNISHED AS PART OF THE EQUIPMENT.	
3. REFER TO INTERIOR ELEVATIONS FOR BUILT-IN CABINET TYPES.	
4. COORDINATE WITH THE OWNER ON THE DELIVERY AND INSTALLATION OF OWNER FURNISHED EQUIPMENT.	
5. REFER TO DRAWING A00-01 FOR EQUIPMENT MOUNTING HEIGHTS.	

EQUIPMENT PLAN LEGEND	
XXXXXX	EQUIPMENT TAG
TA-1	TOILET ACCESSORY TAG REFER TO A00-01 FOR LEGEND AND MOUNTING HEIGHTS

EQUIPMENT PLAN KEYNOTES	

ROOF PLAN GENERAL NOTES	
1. REFER TO STRUCTURAL, MECHANICAL, PLUMBING, AND ELECTRICAL FOR LOCATIONS OF OTHER ITEMS ON THE ROOF SURFACE.	
2. PAINT EXPOSED ROOF MOUNTED EQUIPMENT, PIPING, ETC., EXCEPT THOSE ITEMS WHICH ARE PREFINISHED OR STAINLESS STEEL. COLOR AS SELECTED BY ARCHITECT.	
3. REFER TO PLUMBING DRAWINGS FOR ROOF DRAIN SIZES.	
4. PROVIDE ROOF CRICKETS AT ALL MECHANICAL EQUIPMENT AND OTHER ROOFTOP OBSTRUCTIONS TO ENSURE POSITIVE DRAINAGE TO ROOF DRAINS.	

ROOF PLAN LEGEND	
OD RO	ROOF/OVERFLOW DRAIN
ROOF WALK PADS	
SCOPE	SLOPE 1/4" PER FOOT UNLESS NOTED OTHERWISE.
+ HP	HIGH POINT AT TOP OF INSULATION
+ LP	LOW POINT AT TOP OF INSULATION
AREA WITH SLOPED STRUCTURE	
AREA WITH TAPERED INSULATION	
ROOF CRICKET	SLOPE 1/2" PER FOOT MINIMUM FLOW TO DRAIN

ROOF PLAN KEYNOTES	

FLOOR PLAN GENERAL NOTES	
1. ALL PARTITIONS ARE TYPE "N40" UNLESS NOTED OTHERWISE.	
2. DOOR DIMENSIONS ARE TO EDGE OF DOOR LEAF UNLESS NOTED OTHERWISE.	
3. FOR SWINGING DOORS, THE HINGE SIDE OF THE DOOR JAMB SHALL BE LOCATED 4" FROM THE ADJACENT PERPENDICULAR WALL, UNLESS NOTED OTHERWISE.	

FLOOR PLAN LEGEND	
A11	PARTITION TAG REF: A20-03 FOR CHARTS
A11	EXTERIOR ASSEMBLY TAG REF: A31-01 FOR SCHEDULE
7	SHEET KEYNOTE
301A	DOOR TAG REF: A20-01 SERIES FOR SCHEDULE

FLOOR PLAN KEYNOTES	
<<< Indicates Sheet Keynote on Plan	
F02	MOP SINK, REFERENCE PLUMBING
F03	KITCHEN SINK, REFERENCE PLUMBING

REFLECTED CEILING PLAN GENERAL NOTES	
1. ALL CEILING HEIGHTS TO BE 8'-0", UNO.	
2. ALL CEILINGS TO BE TYPE GYP BD, UNO.	
3. GYPSUM BOARD CEILINGS AND SOFFITS TO BE PAINTED PNT2, UNO.	
4. OPEN-TO-STRUCTURE AREAS (NO CEILING), INCLUDING OVERHEAD MEPP SYSTEMS, SHALL BE PAINTED PNT3, UNO.	
5. CENTER FIXTURES, DEVICES AND OTHER ELEMENTS IN ACOUSTIC PANEL(S) IN BOTH DIRECTIONS, UNLESS OTHERWISE NOTED.	
6. LIGHTING FIXTURES ARE DIMENSIONED TO CENTER OF FIXTURE, UNLESS NOTED OTHERWISE.	
7. LAY DIRECTIONAL PATTERN CEILING PANEL OR TILE ONE WAY WITH PATTERN AS INDICATED BY ARCHITECT UNLESS OTHERWISE NOTED.	
8. LOCATE ACCESS PANELS AS INDICATED ON THE DRAWINGS. FOR ACCESS PANELS NOT SHOWN BUT REQUIRED BY PROVISIONS OF THE CONTRACT DOCUMENTS, LOCATE IN ACCORDANCE WITH APPLICABLE CODES. FIELD VERIFY LOCATION OF ACCESS PANELS, AND MARK ON SLAB FOR ARCHITECT'S REVIEW. ENSURE ALL ABOVE-CEILING MEPP DEVICES WHICH MAY REQUIRE SERVICE OR MAINTENANCE ARE ACCESSIBLE.	
9. ALL VISIBLE SURFACES, DEVICES AND EQUIPMENT INSIDE DUCTWORK OR SUPPLY/RETURN REGISTERS SHALL BE PAINTED NON-SPECULAR BLACK.	
10. CEILING SUPPORT SYSTEMS ARE NOT DESIGNED OR INTENDED TO SUPPORT THE WEIGHT OF ADDITIONAL EQUIPMENT, CABLE, CONDUIT, LIGHTS, MECHANICAL EQUIPMENT OR OTHER CONSTRUCTION. SUPPORT THESE ITEMS INDEPENDENTLY FROM THE STRUCTURE ABOVE.	
11. DO NOT HANG (SUPPORT) ANY ITEMS FROM METAL ROOF DECK.	

LEGEND	
NOT IN CONTRACT	
GYPSUM BOARD CEILING / SOFFIT	
ES	EXPOSED STRUCTURE, TO BE PAINTED (INCLUDING JOISTS & DECK STRUCTURE, EXPOSED DUCTWORK & PIPING AND OTHER MEPP SYSTEMS, UNO).
○	LIGHTING FIXTURE RECESSED DOWNLIGHT ROUND
⊕	LIGHTING FIXTURE SURFACE MOUNTED DOWNLIGHT ROUND
	LIGHTING FIXTURE SUSPENDED STRIP
⊗	EXIT SIGN • SHADED SIDE(S) INDICATE(S) LIT SIGN FACE • SYMBOL ARROWS INDICATE CHEVRON DIRECTIONAL ARROWS ON SIGN FACE(S)
XXXXX	CEILING MATERIAL CODE (REFER TO FINISH SCHEDULES)
1'-0" AFF	CEILING HEIGHT
CJ	GYPSUM BOARD CONTROL JOINT

REFLECTED CEILING PLAN KEYNOTES	

Perkins&Will
Perkins & Will, PLLC (d/b/a Perkins&Will)
Jared Days, Server, Architect

1315 Peachtree St NE
Atlanta, GA 30309
1404.873.2300
1404.862.5823
www.perkinswill.com

CONSULTANTS
CIVIL
Smithers Engineers
435 Katherine Drive, Suite A, Flowood, MS 39232

STRUCTURAL
Smithers Engineers
435 Katherine Drive, Suite A, Flowood, MS 39232

MEP
ERG Engineering
250 Katherine Drive, Flowood, MS 39232

ARCHITECTURE
PERKINS&WILL
1315 Peachtree St. NE, Atlanta, GA 30309

IRRIGATION
Irrigation Consultant Services, Inc.
2129 Greensboro Road, Madison, GA 30650

COST ESTIMATING
CPE - Estimators
Decatur, GA 30030

WATER FEATURE
Aquatic Creations, Inc.
28039 Scott Road, #D200
Murren, CA 92561



PROJECT
MDAH - MARGARET ANN CRIGLER PARK

300 N State St,
Jackson, MS 39201

MDAH
MISSISSIPPI DEPARTMENT OF
ARCHIVES & HISTORY

300 N State St,
Jackson, MS 39201

MDAH
MISSISSIPPI DEPARTMENT OF
ARCHIVES & HISTORY

300 N State St,
Jackson, MS 39201

DOOR SCHEDULE														
MARK		SIZE			DOOR			FRAME			DETAILS		HARDWARE SET NUMBER	REMARKS
DOOR NO	ROOM NAME	W	HT	THK	TYPE	MATERIAL	FINISH	TYPE	MATERIAL	FINISH	HEAD	JAMB	FIRE RATING	
101A	CORRIDOR	3'-0"	7'-0"	0'-1 3/4"	N	GHM	HPC	HM1	GHM	HPC			1	OVERHEAD COILING DOOR
101B	CONCESSION	17'-3"	3'-10"	0'-1 3/4"	OOD								1	
102	ELEC & STORAGE	3'-6"	7'-0"	0'-1 3/4"	F	GHM	HPC	HM1	GHM	HPC			2	
103	FAMILY R.R.	3'-0"	7'-2 3/4"	0'-1 3/4"	FG	AL/MP	HPF		AL	HPF			3	
104	FAMILY R.R.	3'-0"	7'-2 3/4"	0'-1 3/4"	FG	AL/MP	HPF		AL	HPF			3	
105	CORRIDOR	3'-0"	7'-2 3/4"	0'-1 3/4"	FG	AL/MP	HPF		AL	HPF			4	

DOOR SCHEDULE GENERAL NOTES	FRAME TYPES	DOOR TYPES
1. ALL DOORS 1 3/4" THICK UNLESS OTHERWISE NOTED 2. HOLD DOORS 4" FROM NEAREST INSIDE CORNER, UNLESS NOTED OTHERWISE 3. ALL EXTERIOR DOORS AND FRAMES INDICATED AS HOLLOW METAL SHALL BE GALVANIZED HOLLOW METAL AND SHALL BE PAINTED WITH HIGH PERFORMANCE COATING. 4. GLAZING IN DOORS SHALL BE CLEAR TEMPERED UNLESS NOTED OTHERWISE. 5. ALL DOOR FRAMES SHALL BE HM-TYP UNLESS NOTED OTHERWISE. ALL DOOR FRAME FINISH SHALL BE PNT-TYP UNLESS NOTED OTHERWISE ALL DOOR MATERIAL SHALL BE GHM-TYP UNLESS NOTED OTHERWISE ALL DOOR FINISH SHALL BE PNT-TYP UNLESS NOTED OTHERWISE	 HM1	 FLUSH OCD FLUSH FG FLUSH F NARROW LITE N
DOOR SCHEDULE ABBREVIATIONS		
GHM GALVANIZED HOLLOW METAL HPC HIGH PERFORMANCE COATING HPF HIGH PERFORMANCE FINISH OOD OVERHEAD COILING DOOR PNT PAINT AL ALUMINUM MP GLAZED-IN ALUMINUM COMPOSITE METAL PANEL		

EXTERIOR MATERIALS LEGEND	EXTERIOR ELEVATION GENERAL NOTES
GL-1 TRANSLUCENT EXTERIOR CHANNEL GLASS ACM-1 ALUMINUM COMPOSITE METAL PANEL LV-1 ARCHITECTURAL ALUMINUM LOUVERS	1. MATERIAL SYMBOLS ON ELEVATIONS ARE TO DISPLAY THE EXTENT OF THE MATERIAL ONLY. THEY ARE NOT TO SCALE.
	EXTERIOR ELEVATION LEGEND

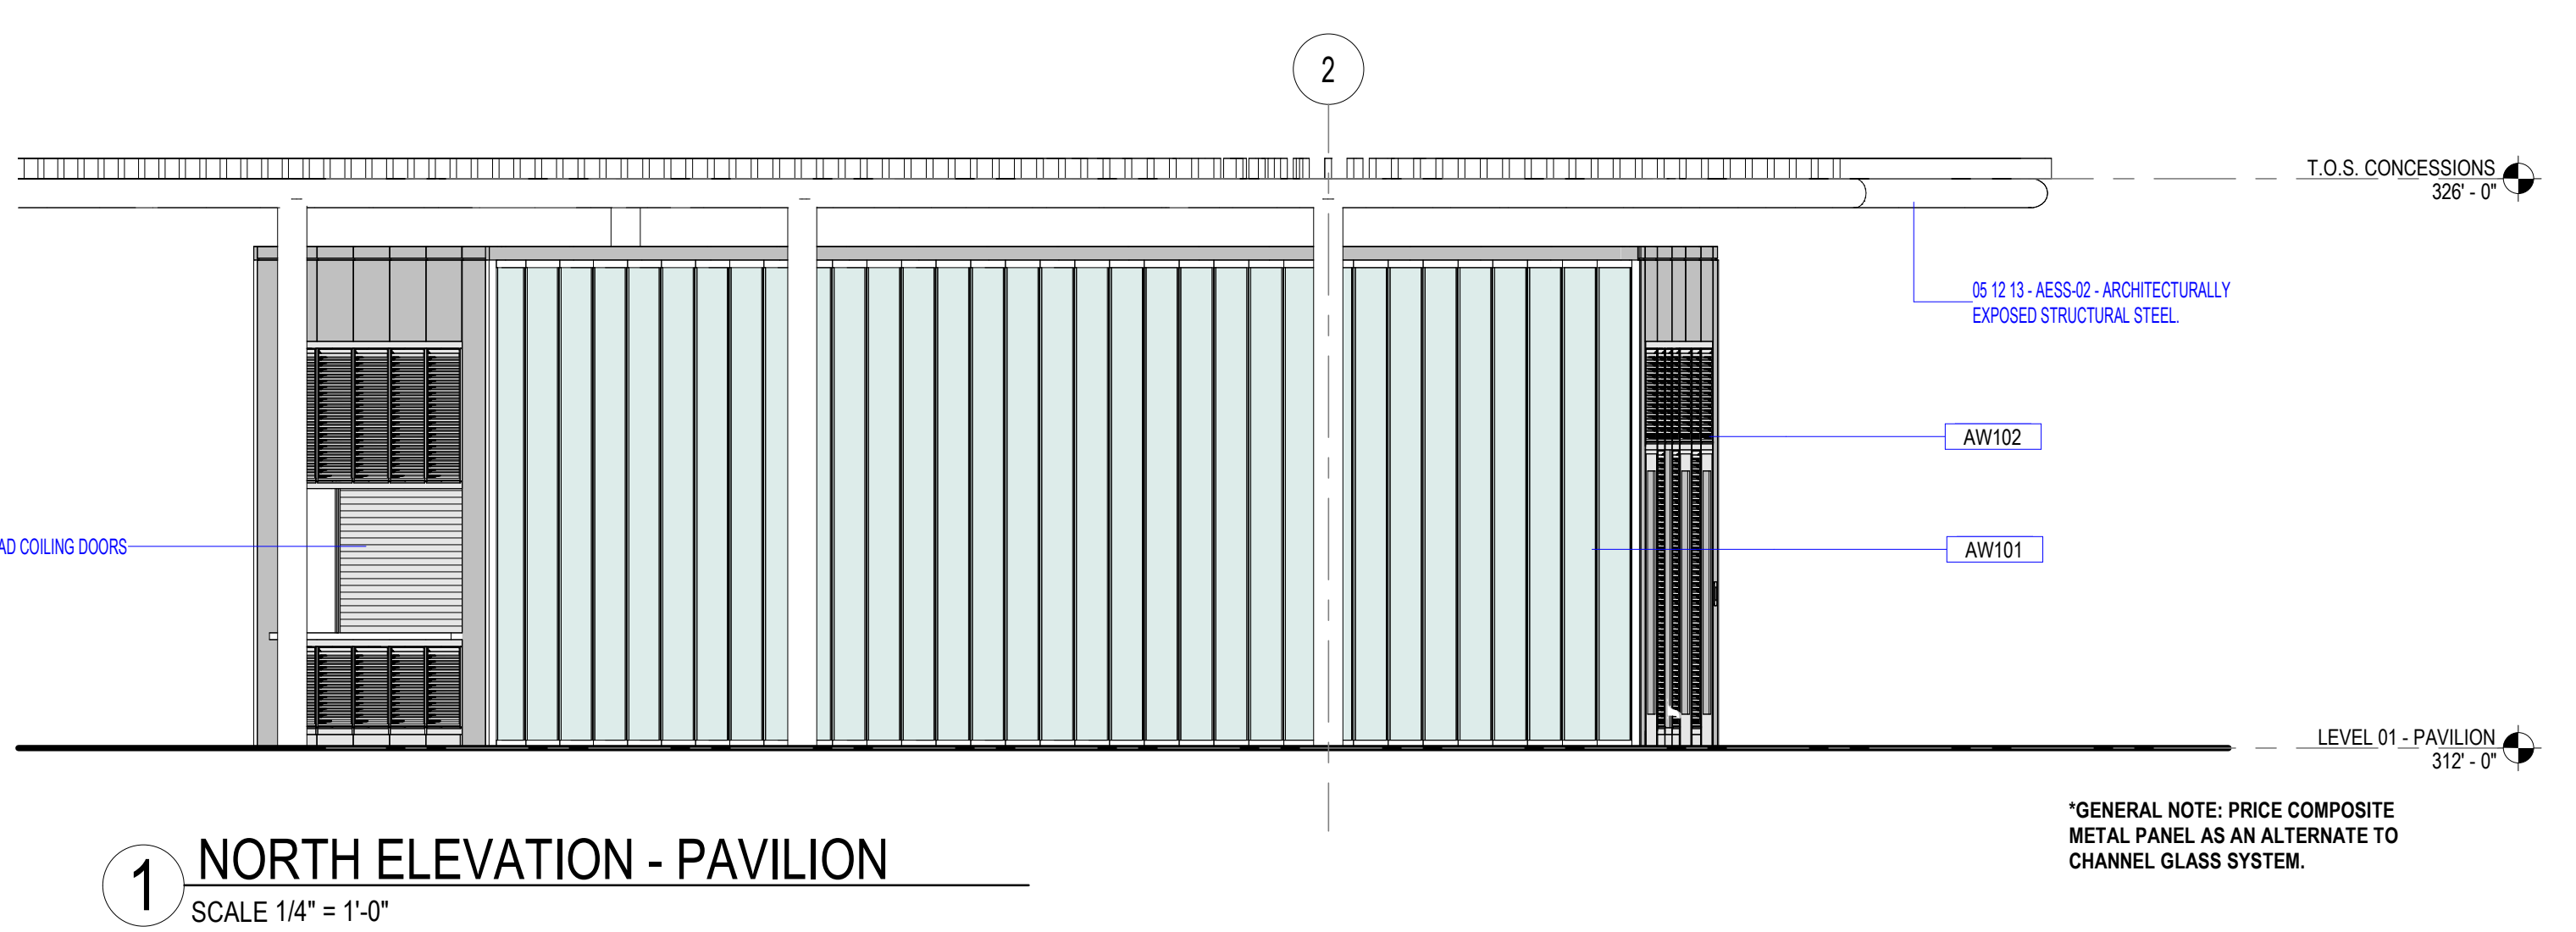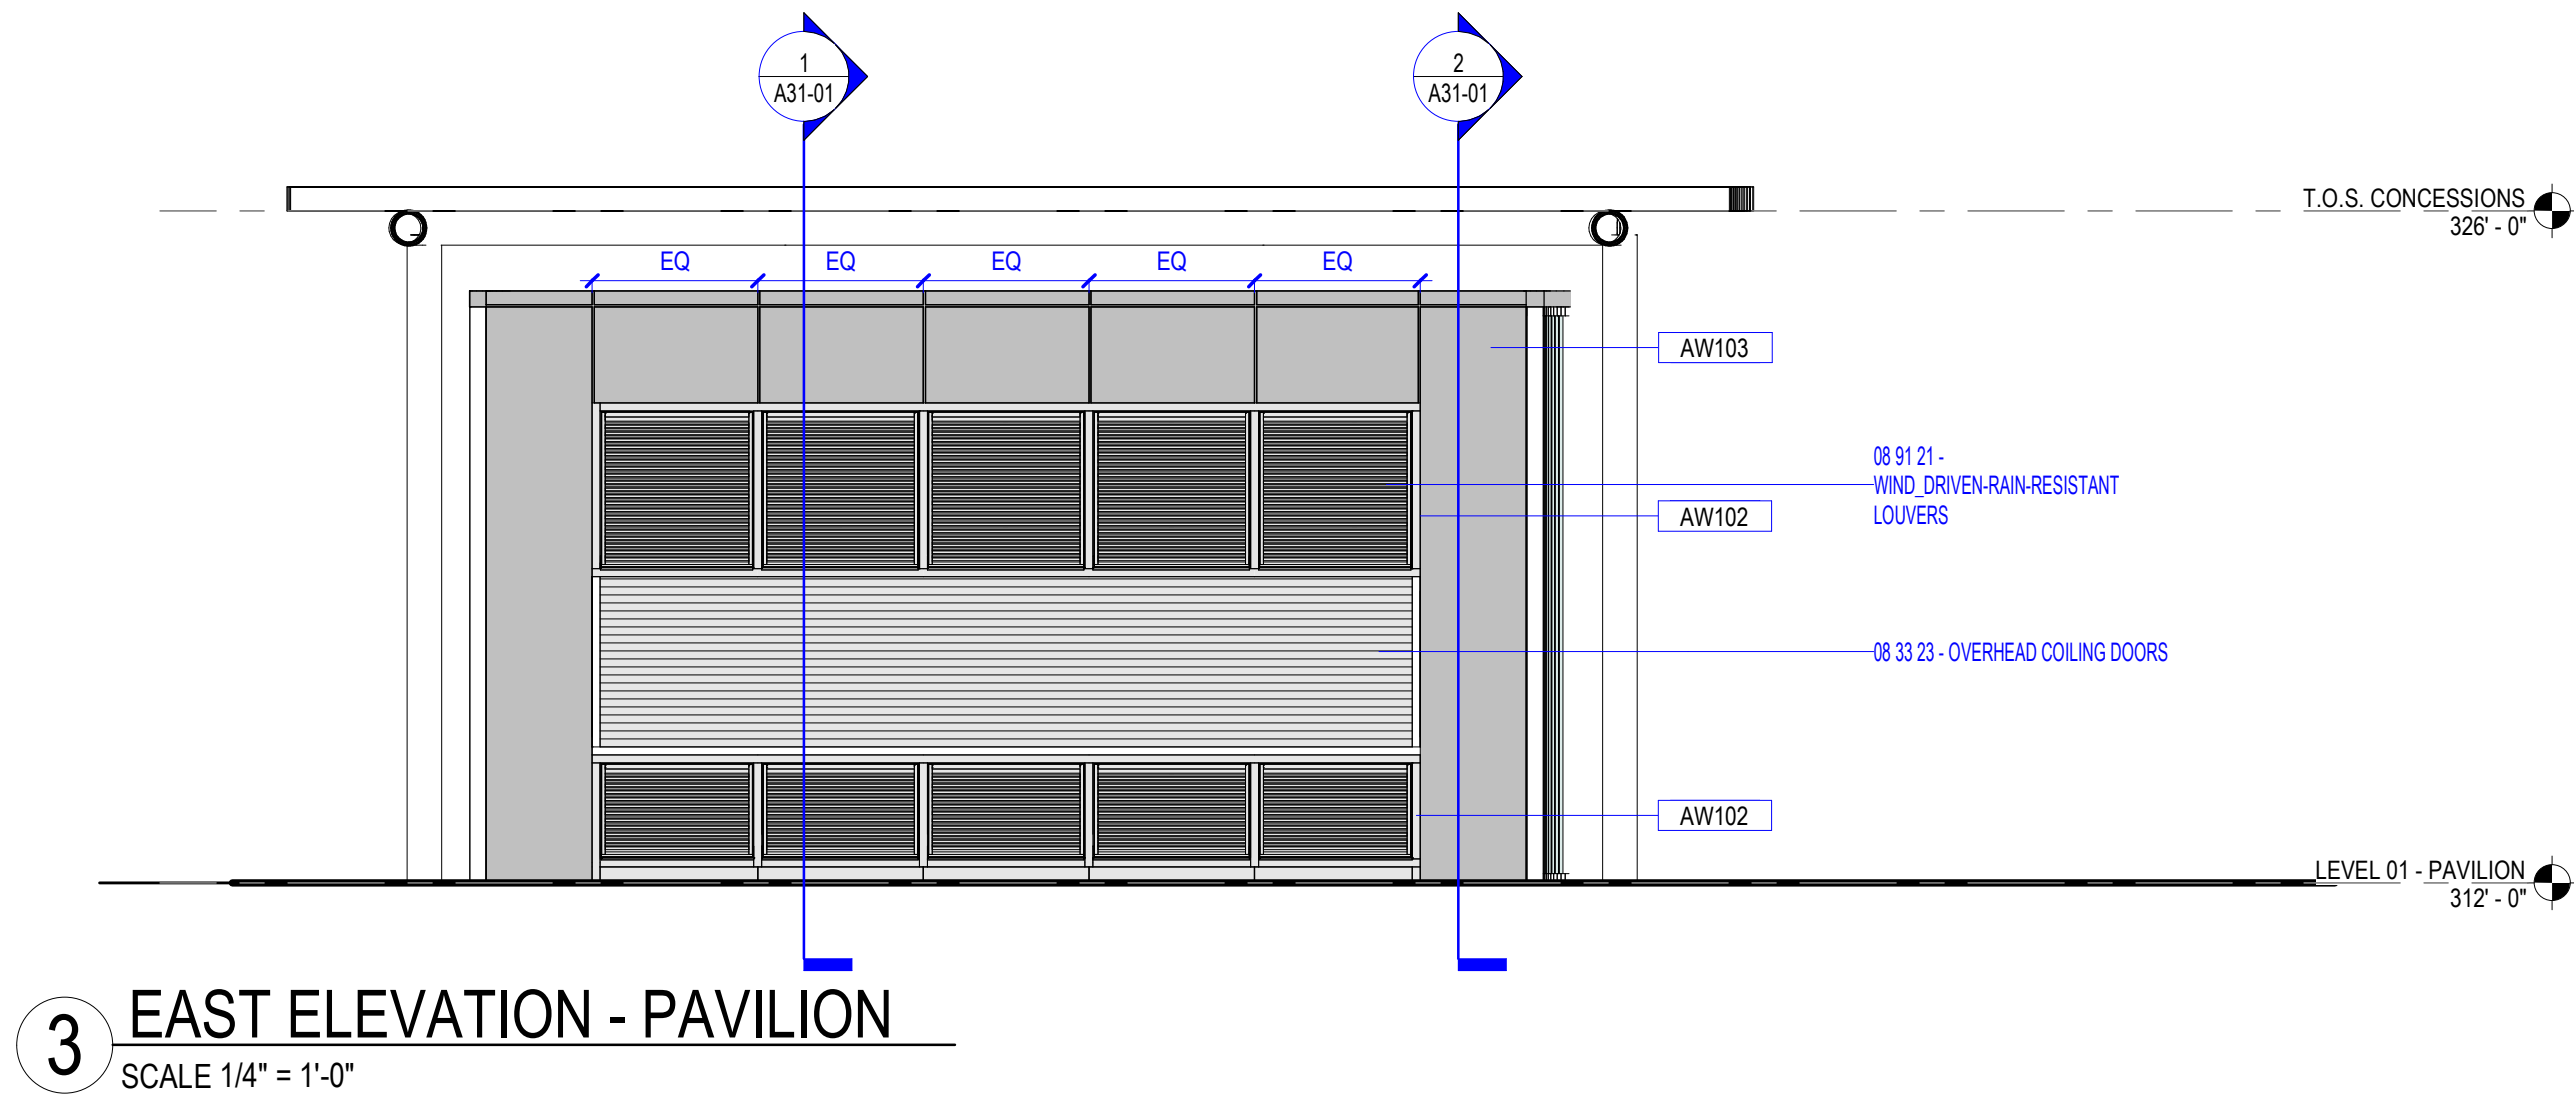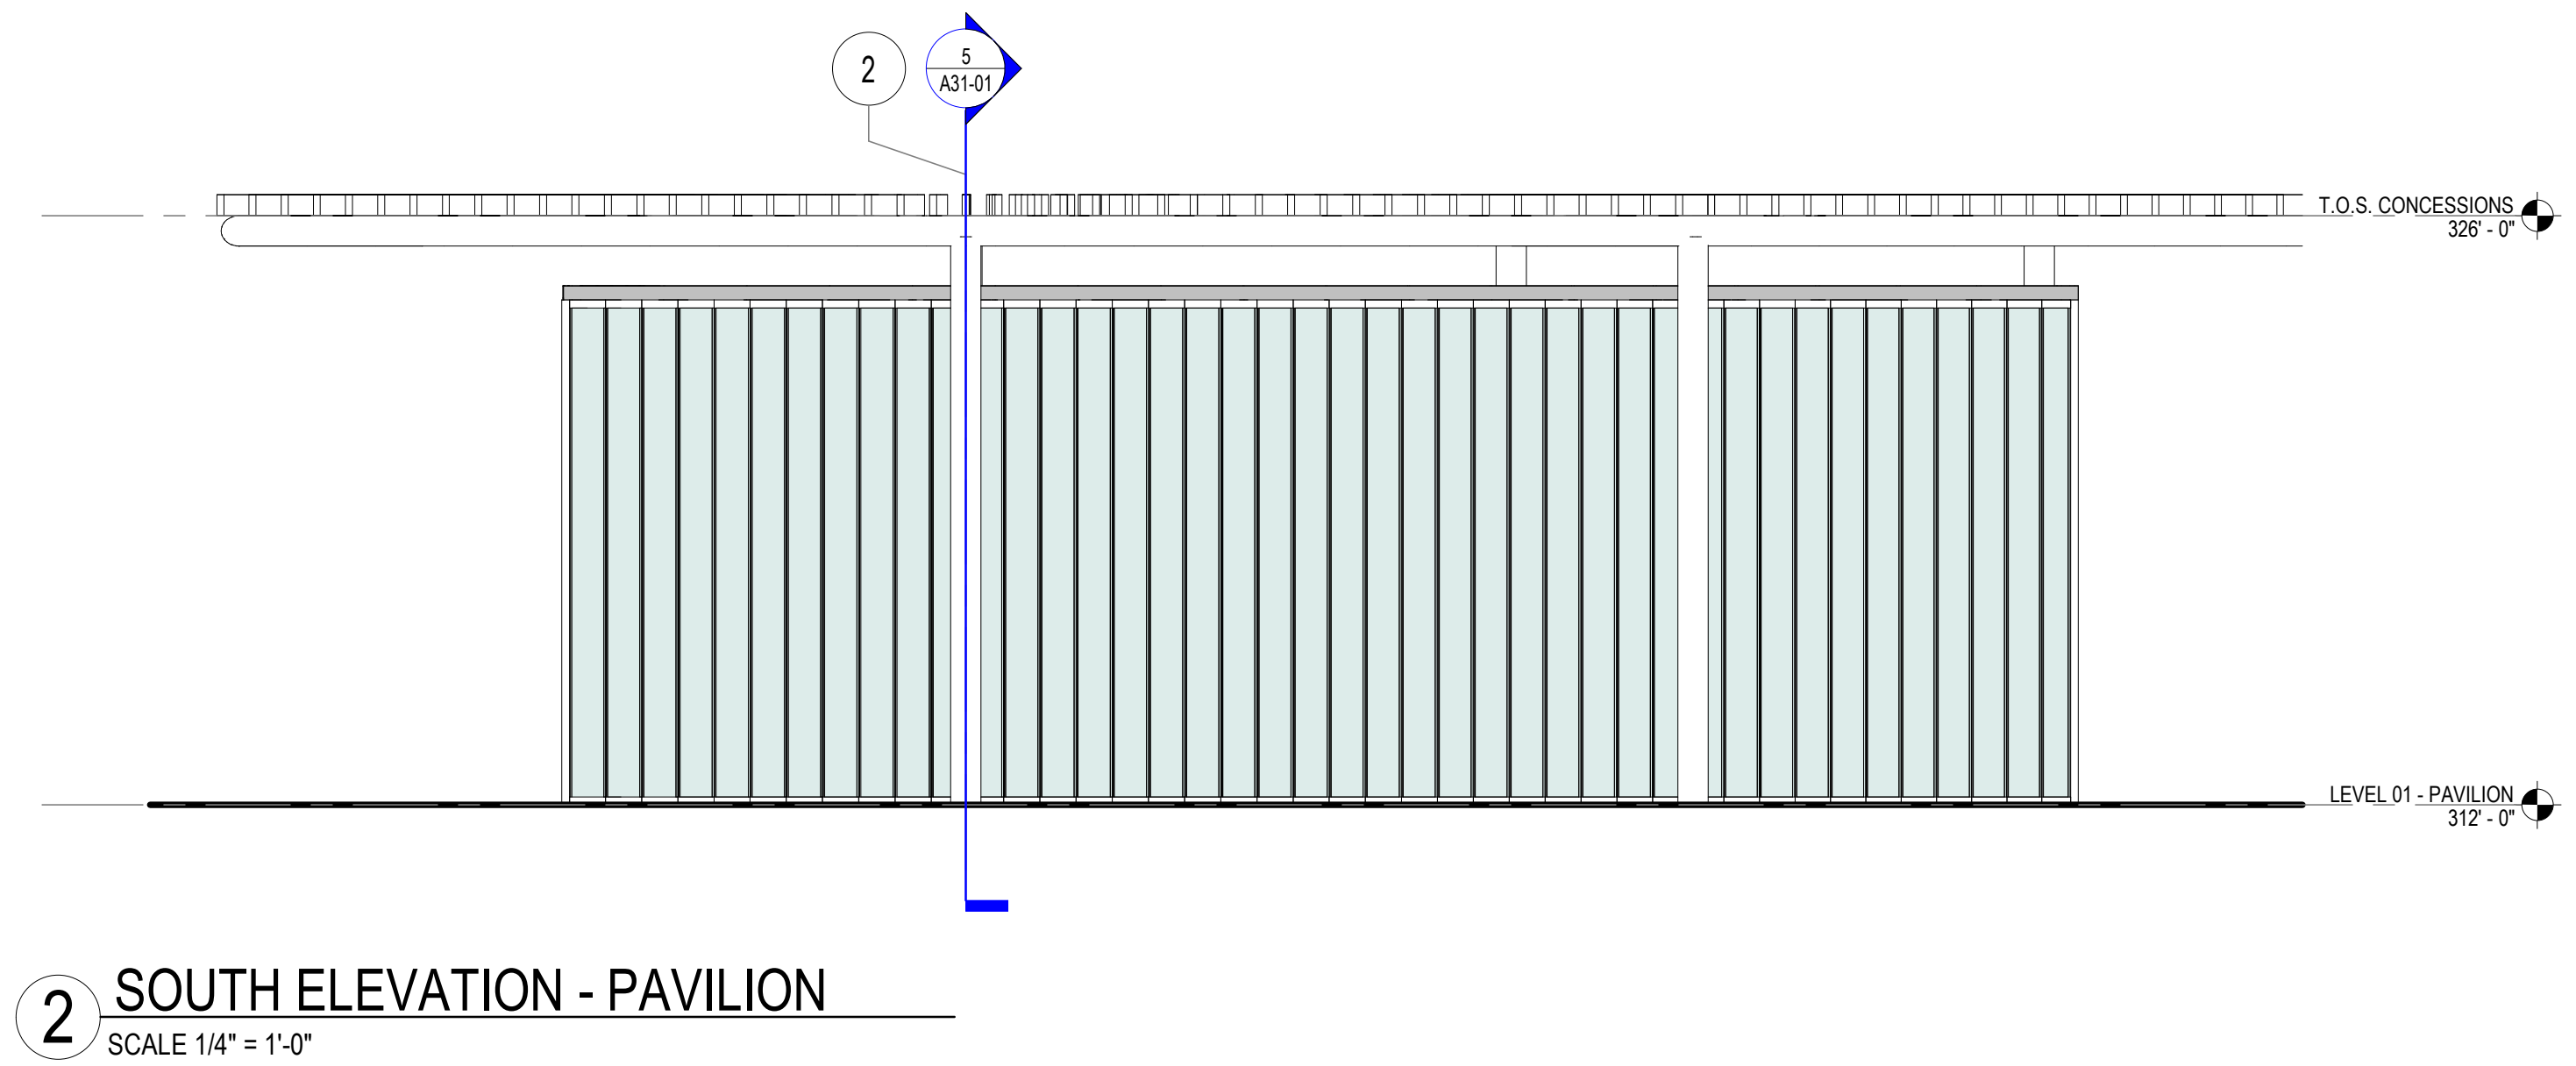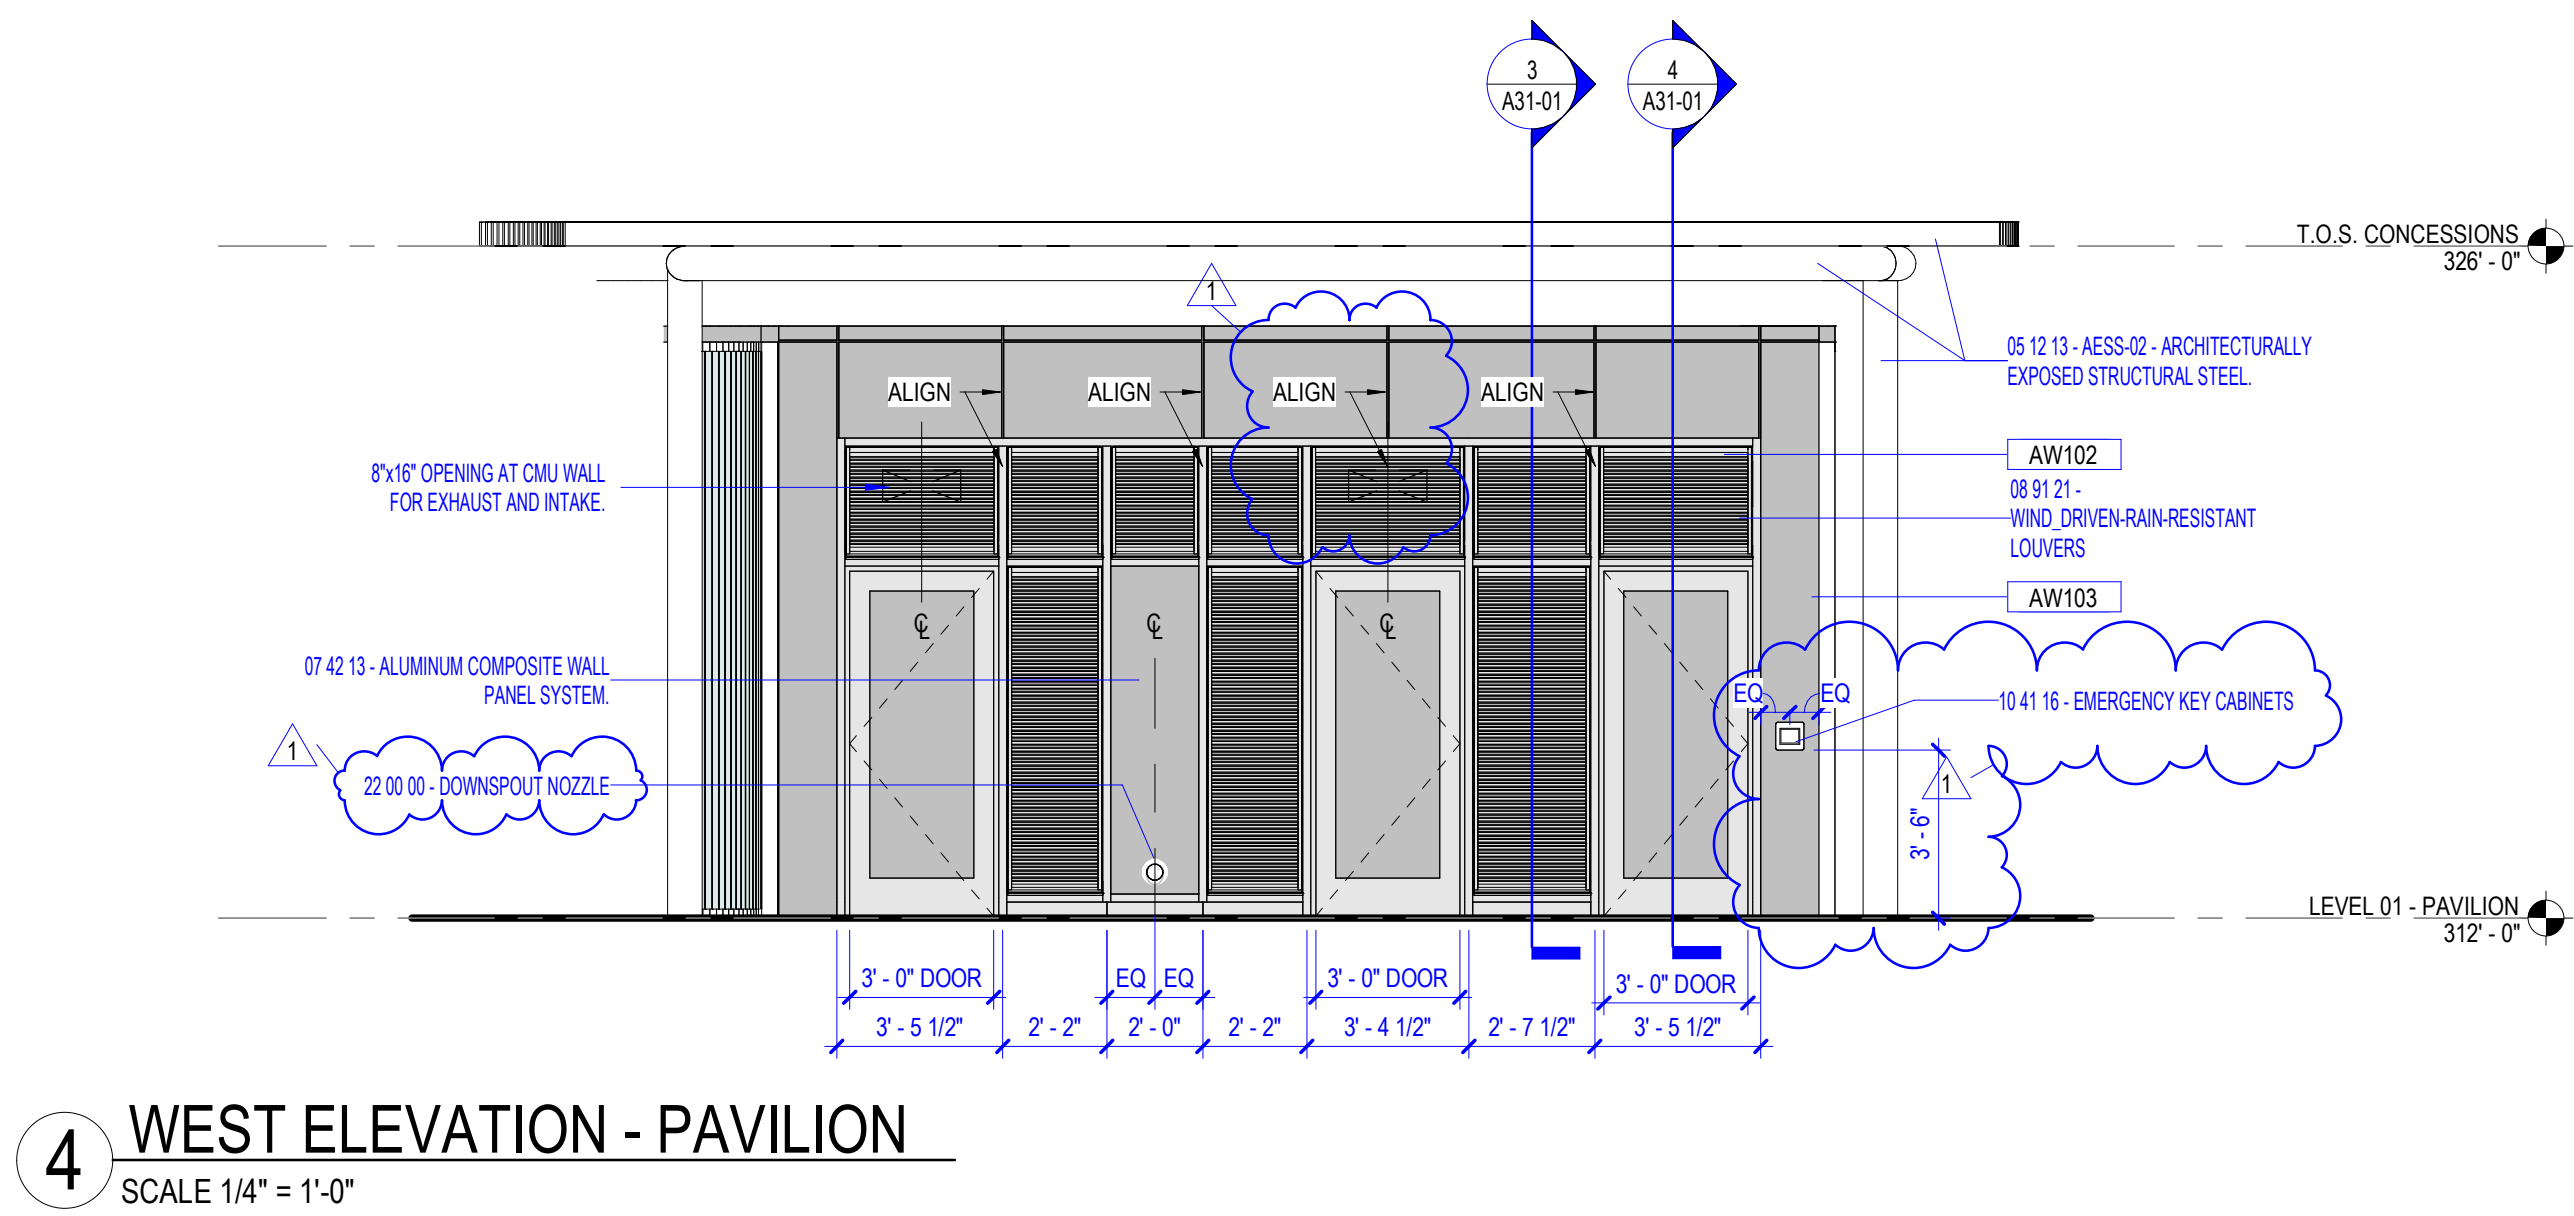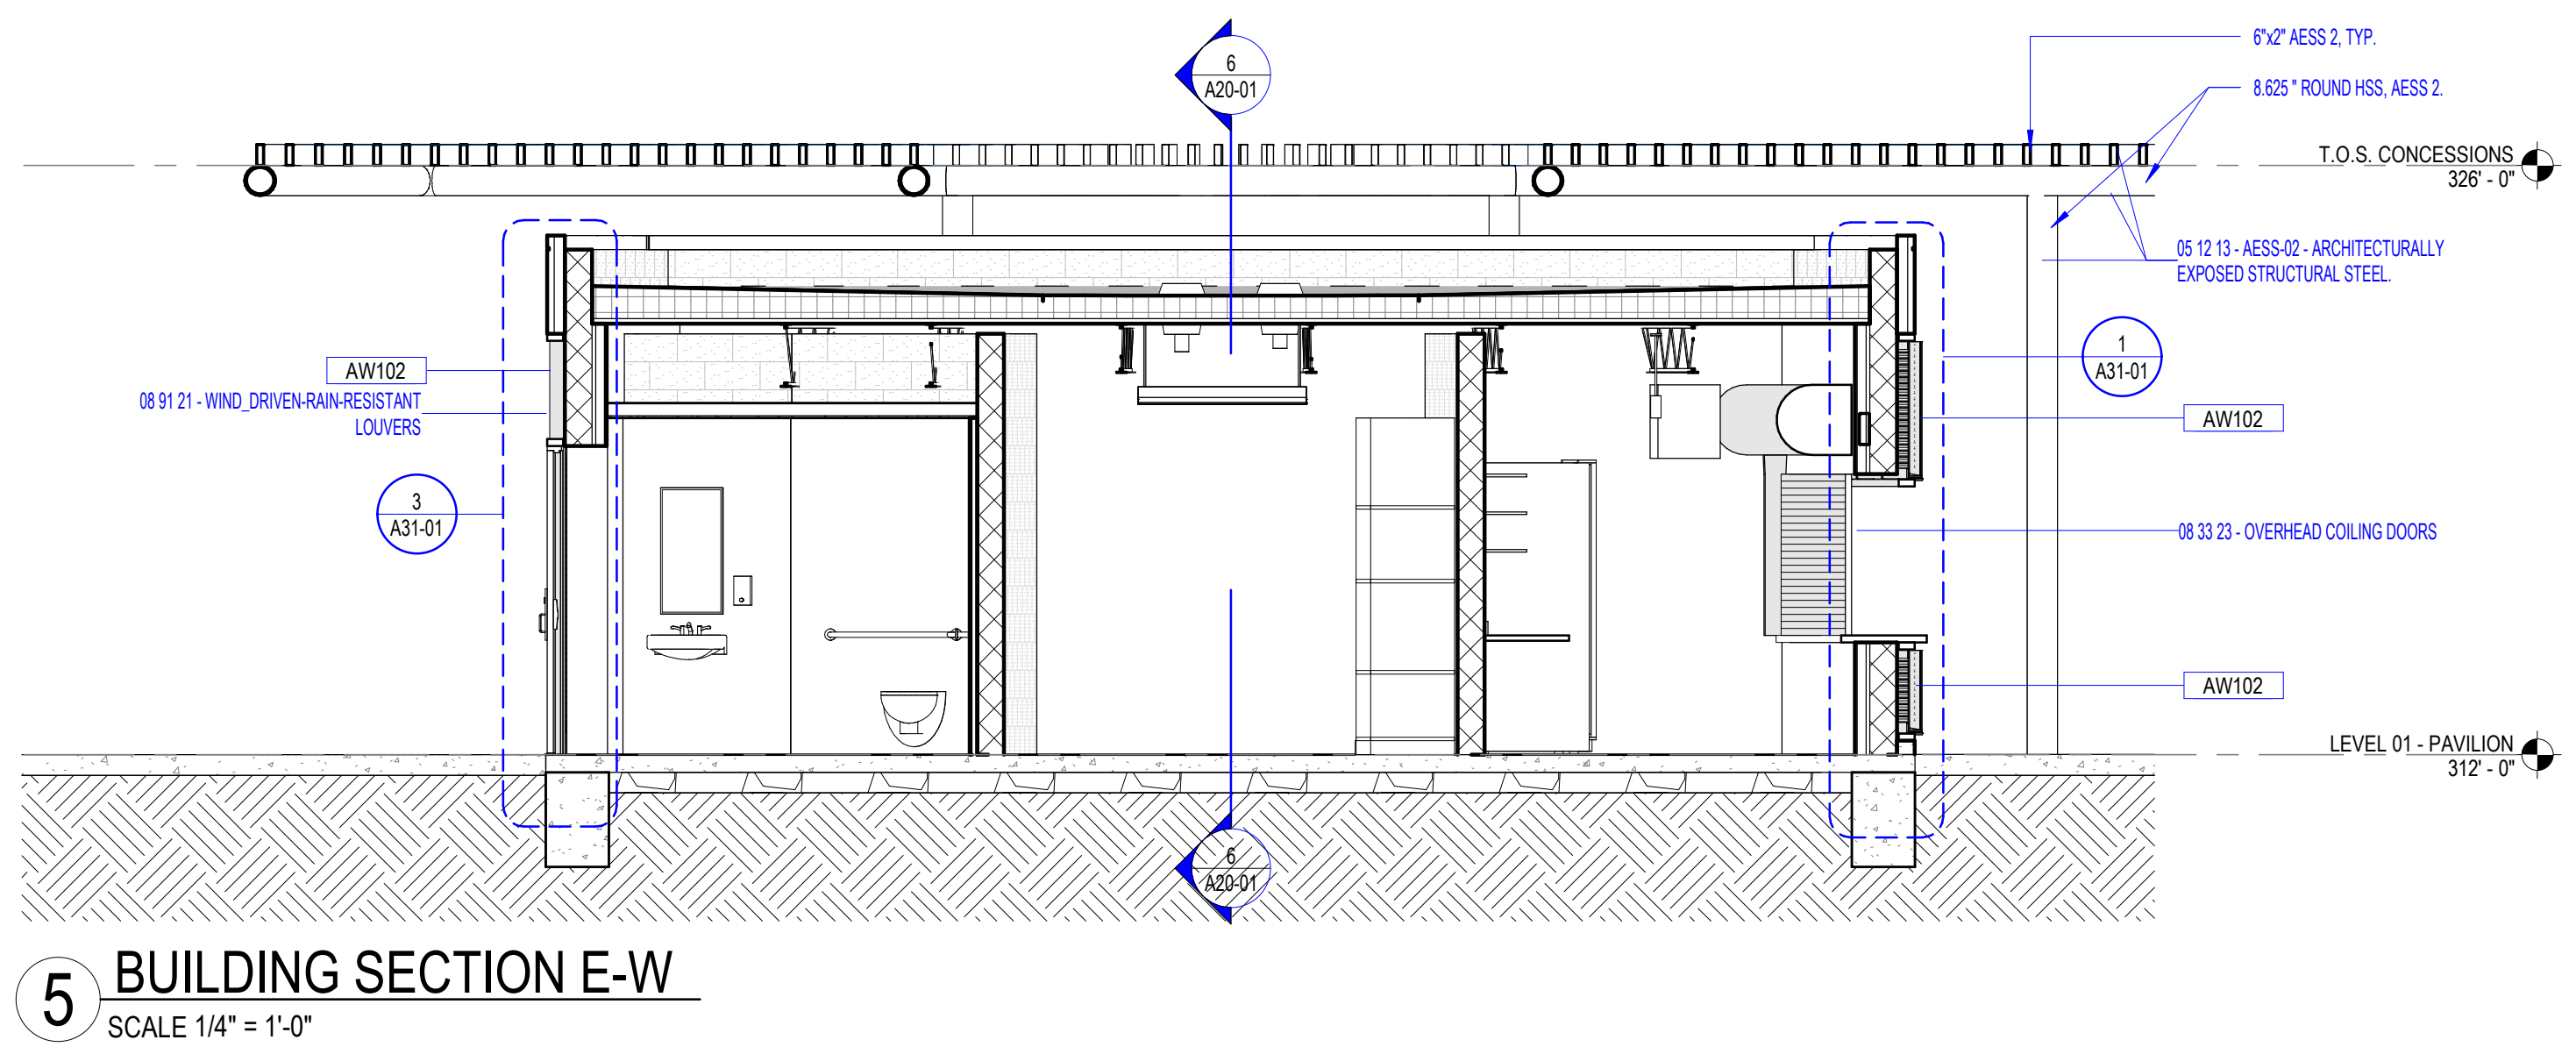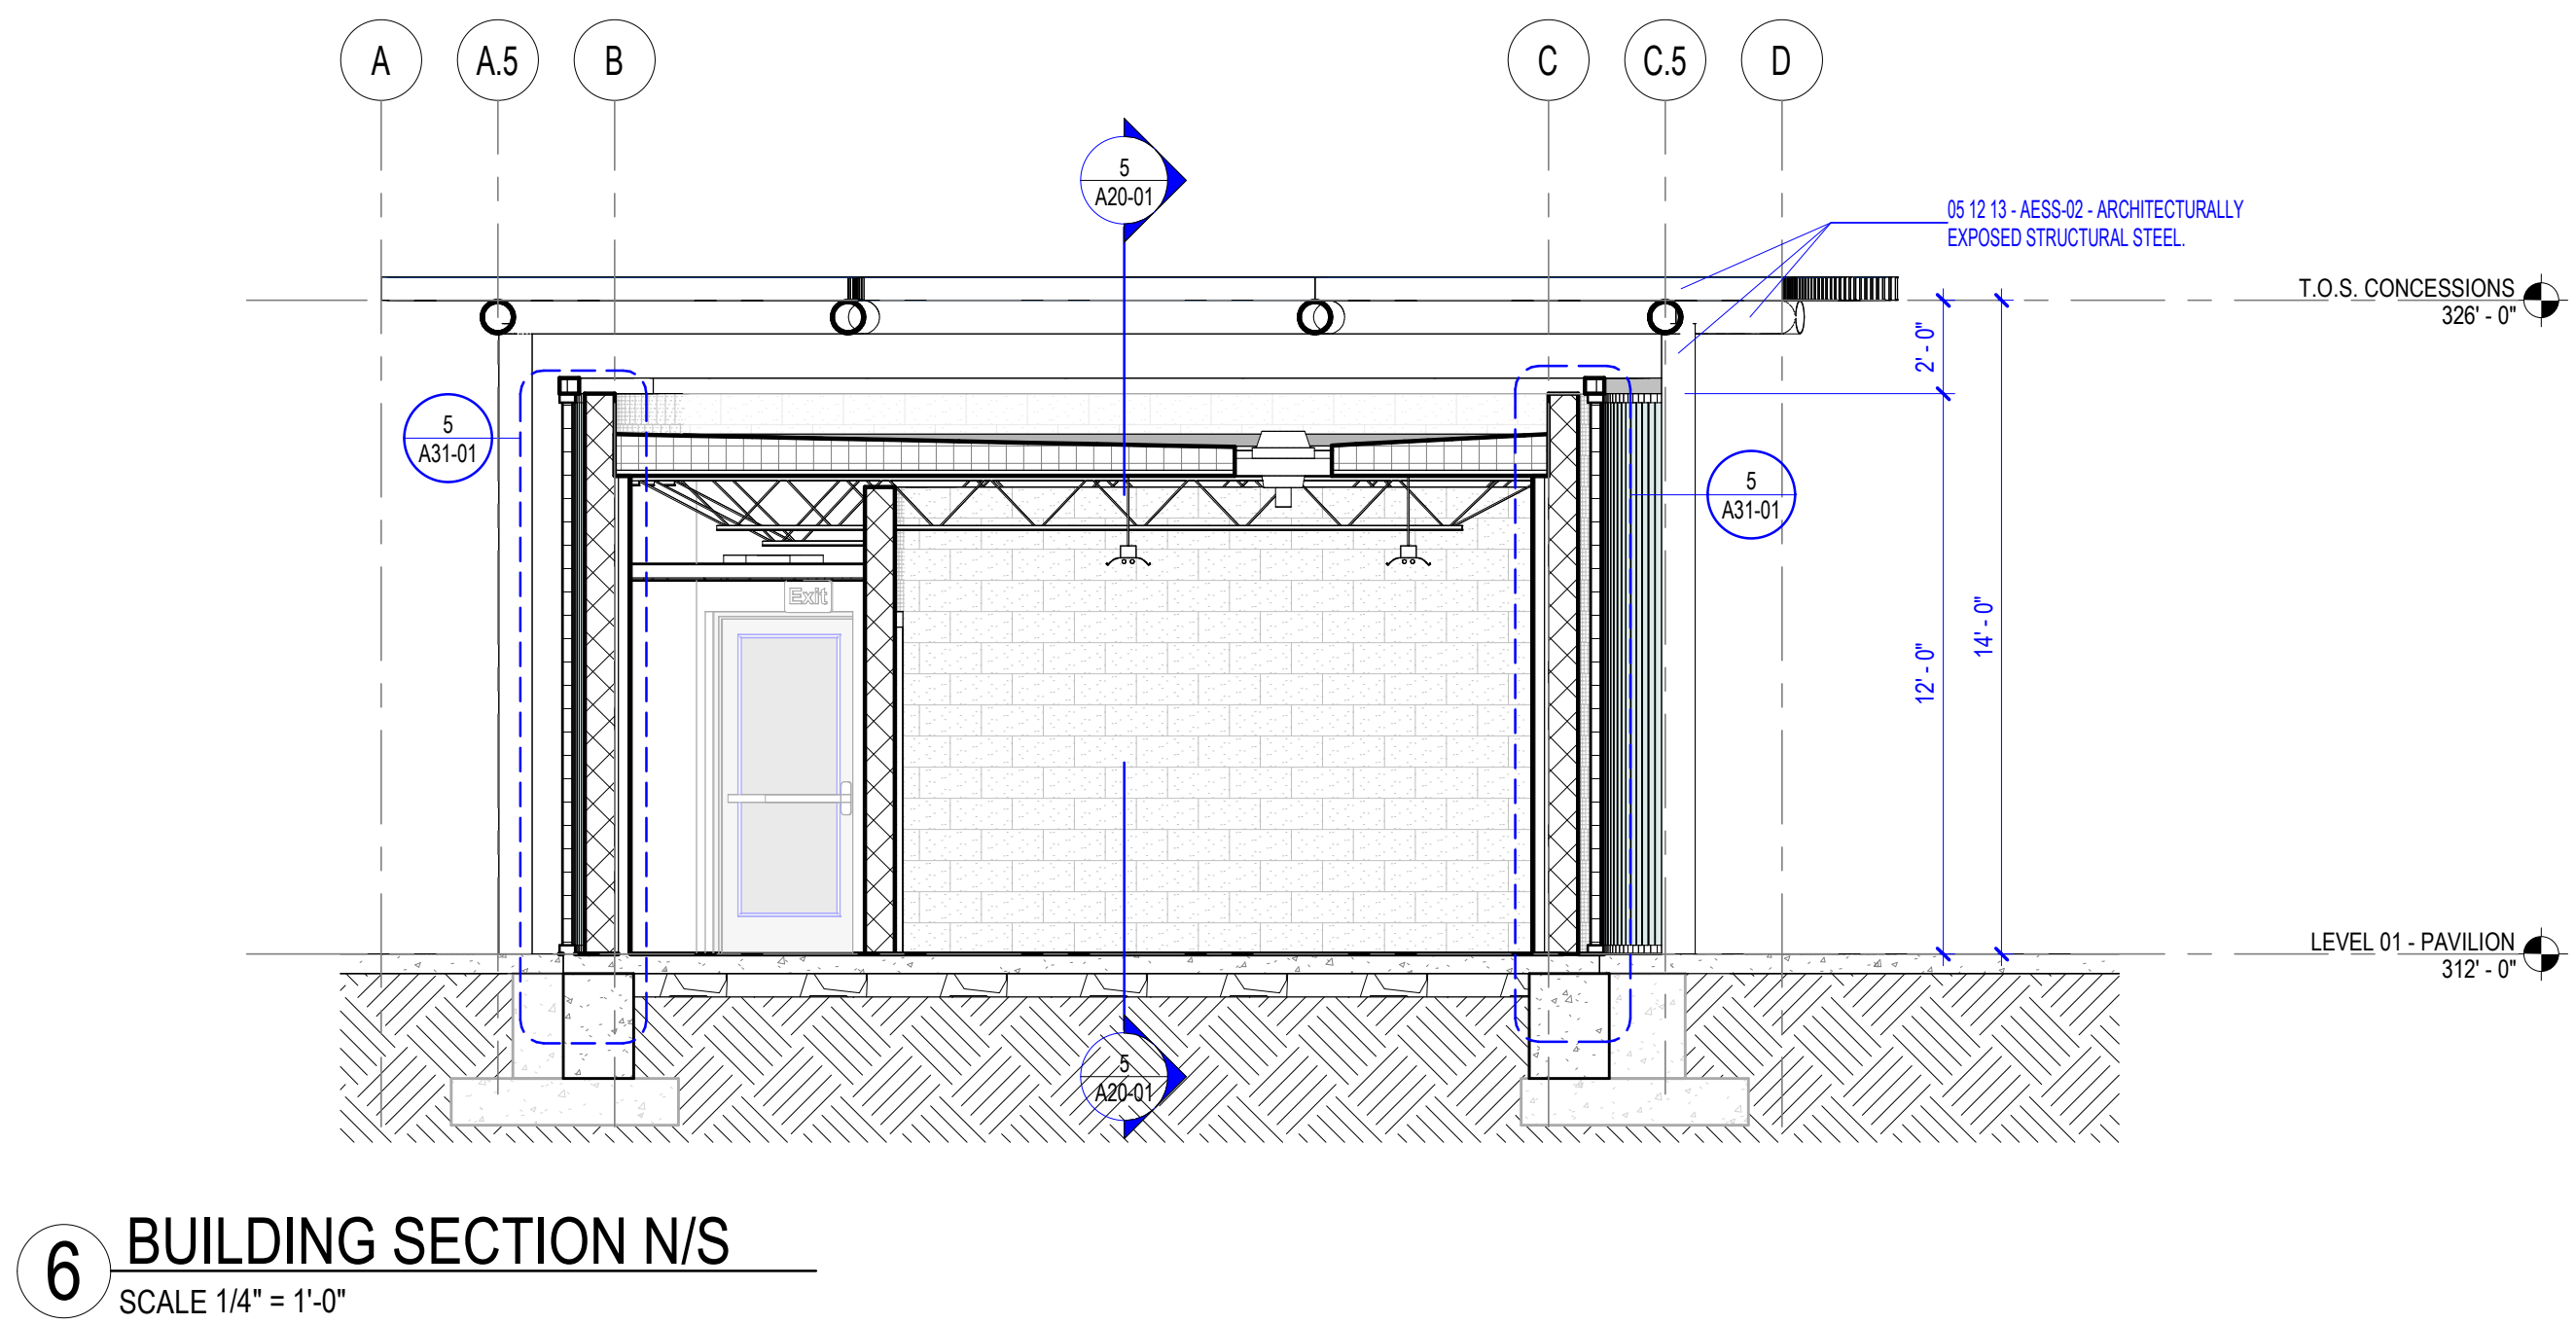

Perkins & Will

Perkins & Will, PLLC (d/b/a Perkins&Will)
Jared Days, Server, Architect

1315 Peachtree St NE
Atlanta, GA 30309
1.404.873.2300
www.perkinswill.com

CONSULTANTS

CIVIL

Smithers Engineers

435 Katherine Drive, Suite A,
Flowood, MS 39232

STRUCTURAL

Smithers Engineers

435 Katherine Drive, Suite A,
Flowood, MS 39232

MEP

ERG Engineering

250 Katherine Drive, Flowood,
MS 39232

ARCHITECTURE

PERKINS&WILL

1315 Peachtree St. NE,
Atlanta, GA 30309

IRRIGATION

Irrigation Consultant Services, Inc.

2129 Greensboro Road, Madison,
GA 30650

COST ESTIMATING

CPE - Estimators

Decatur, GA 30030

WATER FEATURE

Aquatic Creations, Inc.

28039 Scott Road, #D200
Murren, CA 92563




PROJECT

MDAH - MARGARET ANN
CRIGLER PARK

300 N State St,
Jackson, MS 39201



KEY PLAN

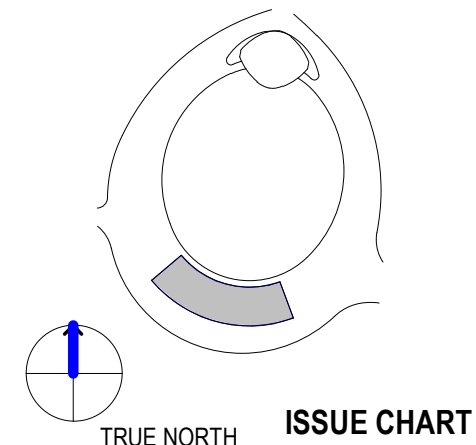

TRUE NORTH

ISSUE CHART

1	ADDENDUM 2	9/1/2026
DATE	DATE	DATE
Job Number	802119.000	

TITLE



ELEVATIONS &
SECTIONS

SHEET NUMBER


A20-01

© 2026 Perkins and Will


CONSTRUCTION DOCUMENTS - ISSUED FOR CONSTRUCTION 07/24/2026

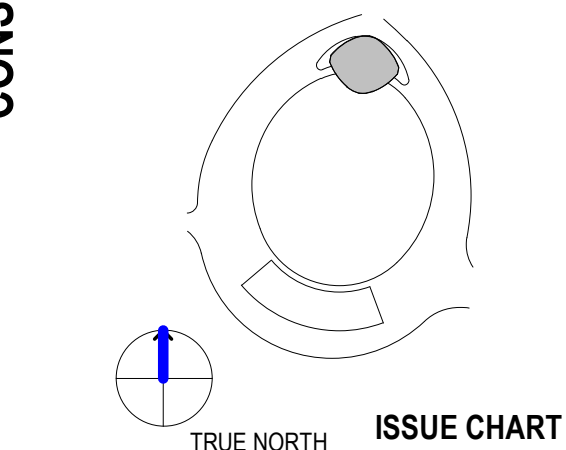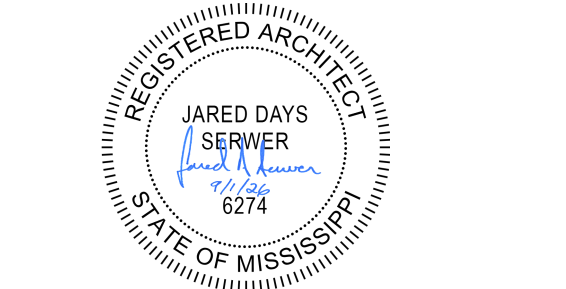


EXTERIOR MATERIALS LEGEND	EXTERIOR ELEVATION GENERAL NOTES
GL-1 TRANSLUCENT EXTERIOR CHANNEL GLASS ACM-1 ALUMINUM COMPOSITE METAL PANEL LV-1 ARCHITECTURAL ALUMINUM LOUVERS	1. MATERIAL SYMBOLS ON ELEVATIONS ARE TO DISPLAY THE EXTENT OF THE MATERIAL ONLY. THEY ARE NOT TO SCALE.
	EXTERIOR ELEVATION LEGEND

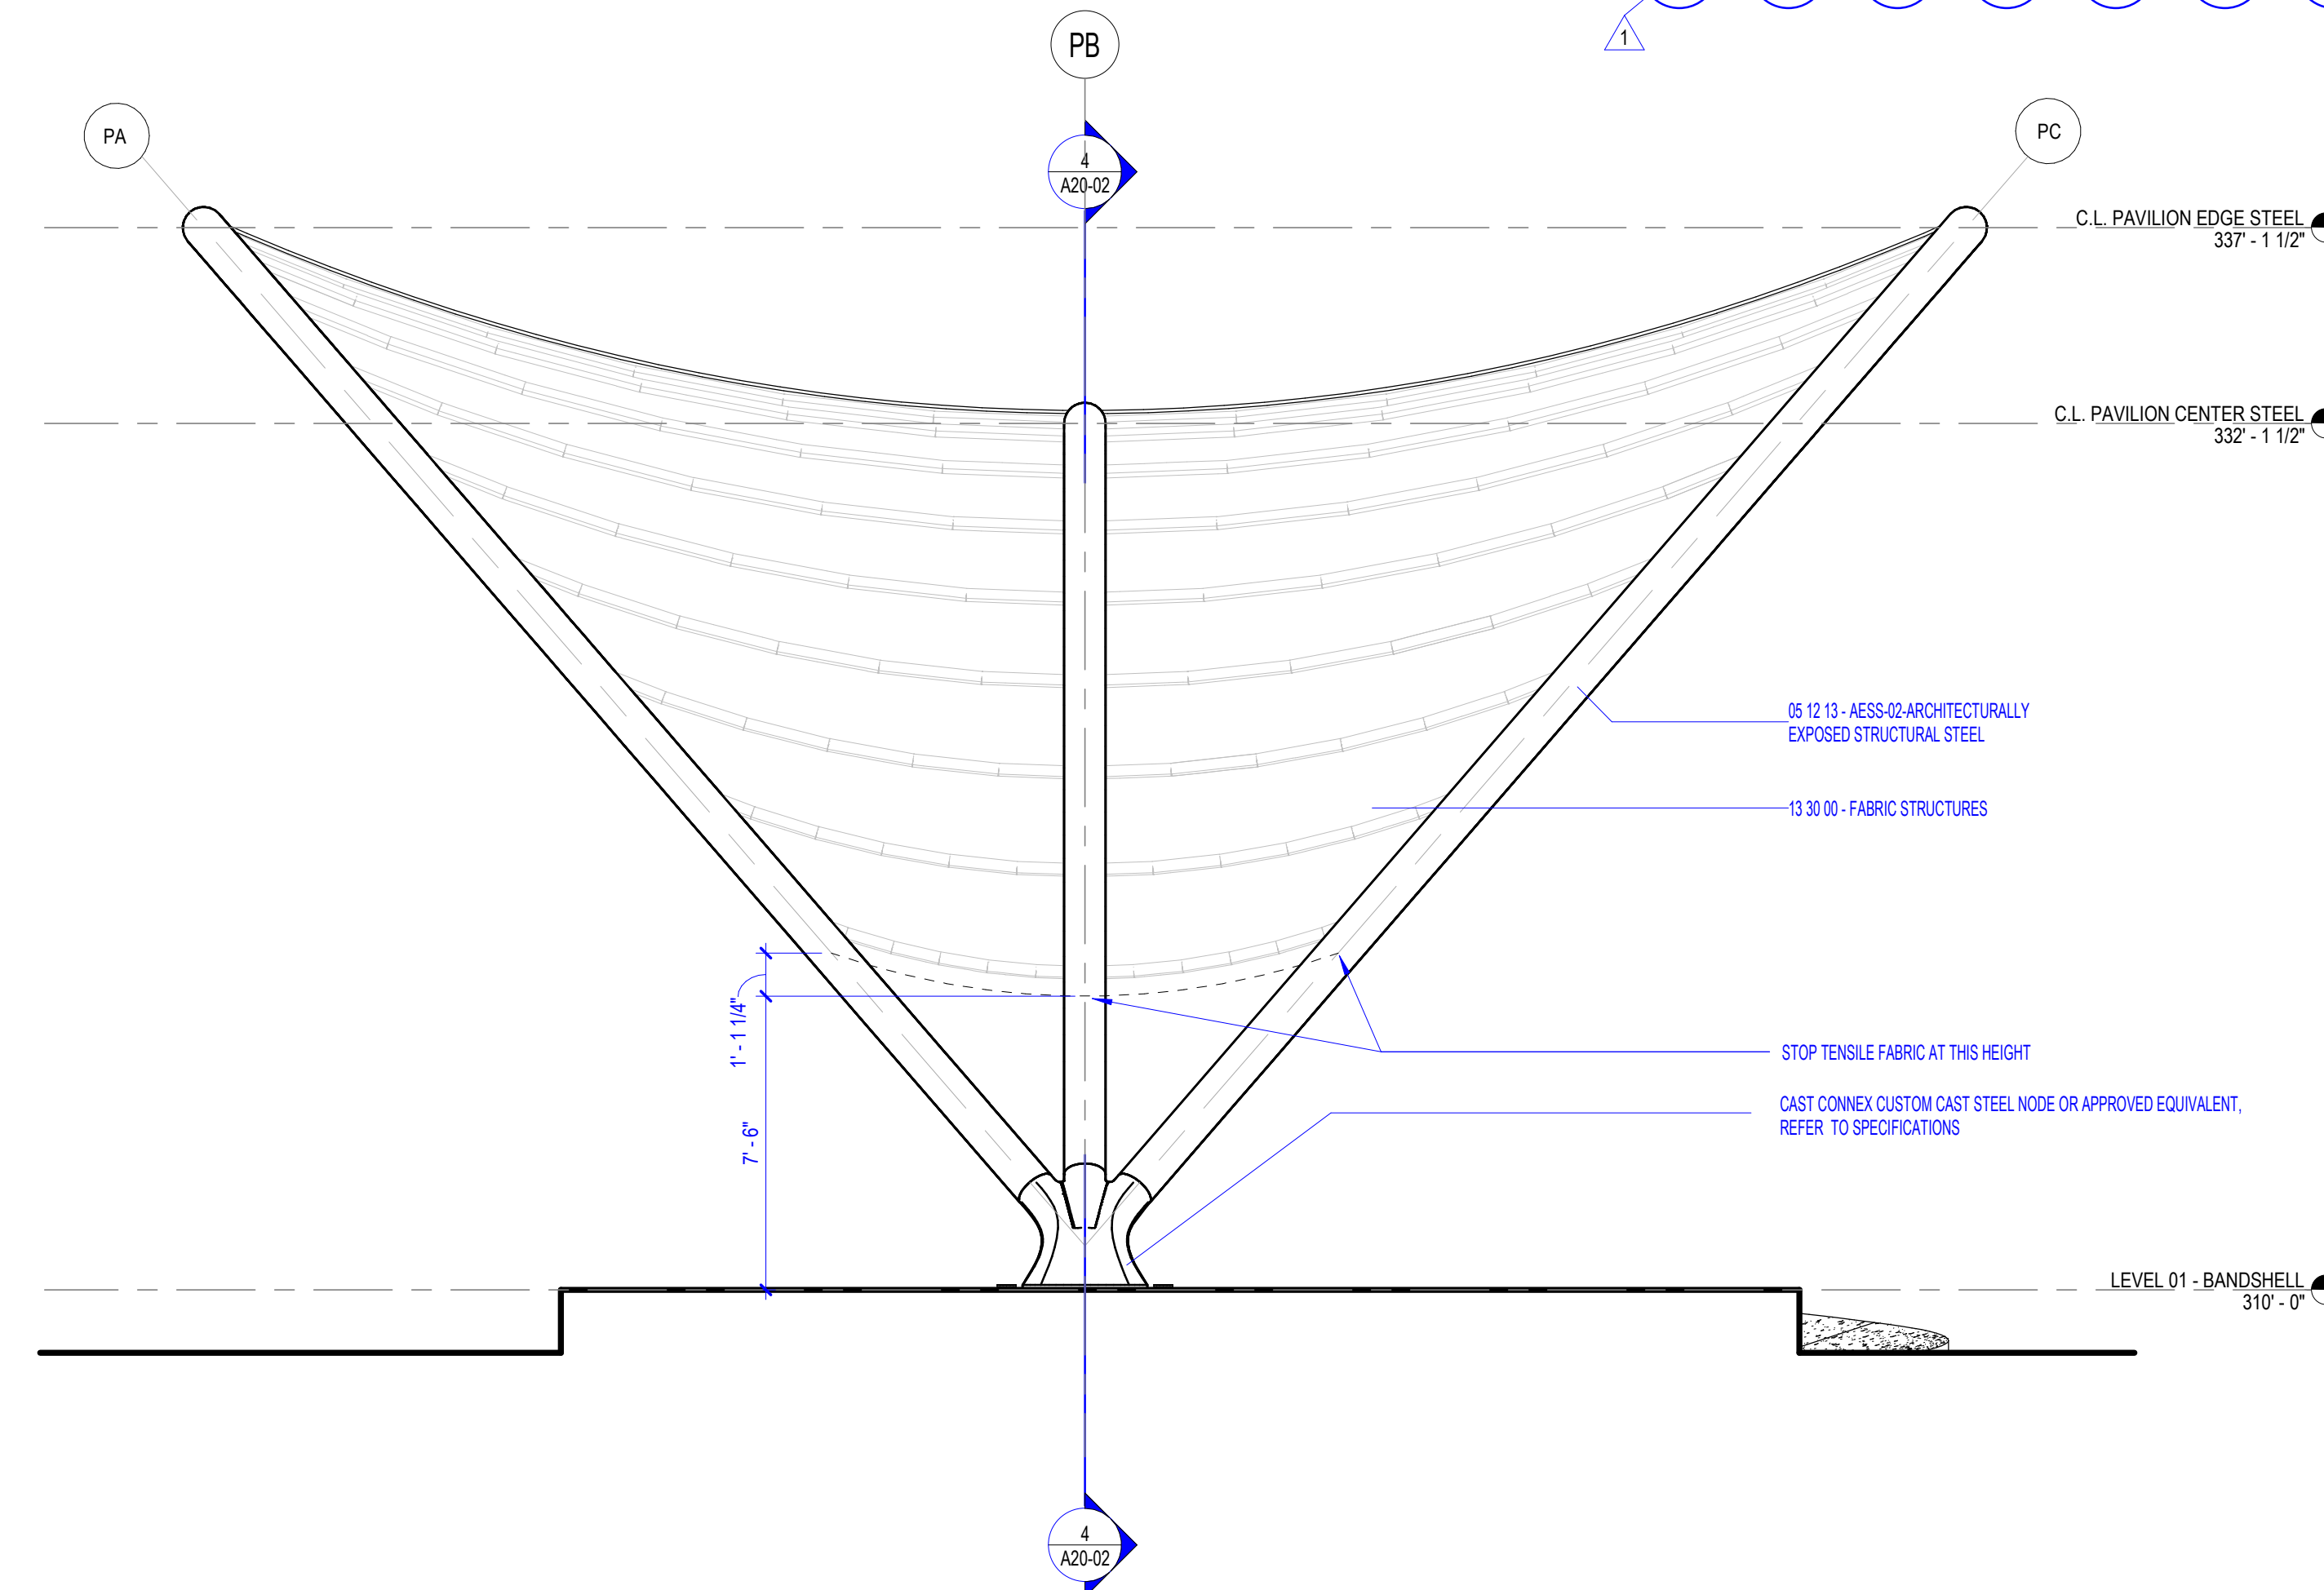


2 EAST ELEVATION - BAND SHELL
SCALE 1/4" = 1'-0"

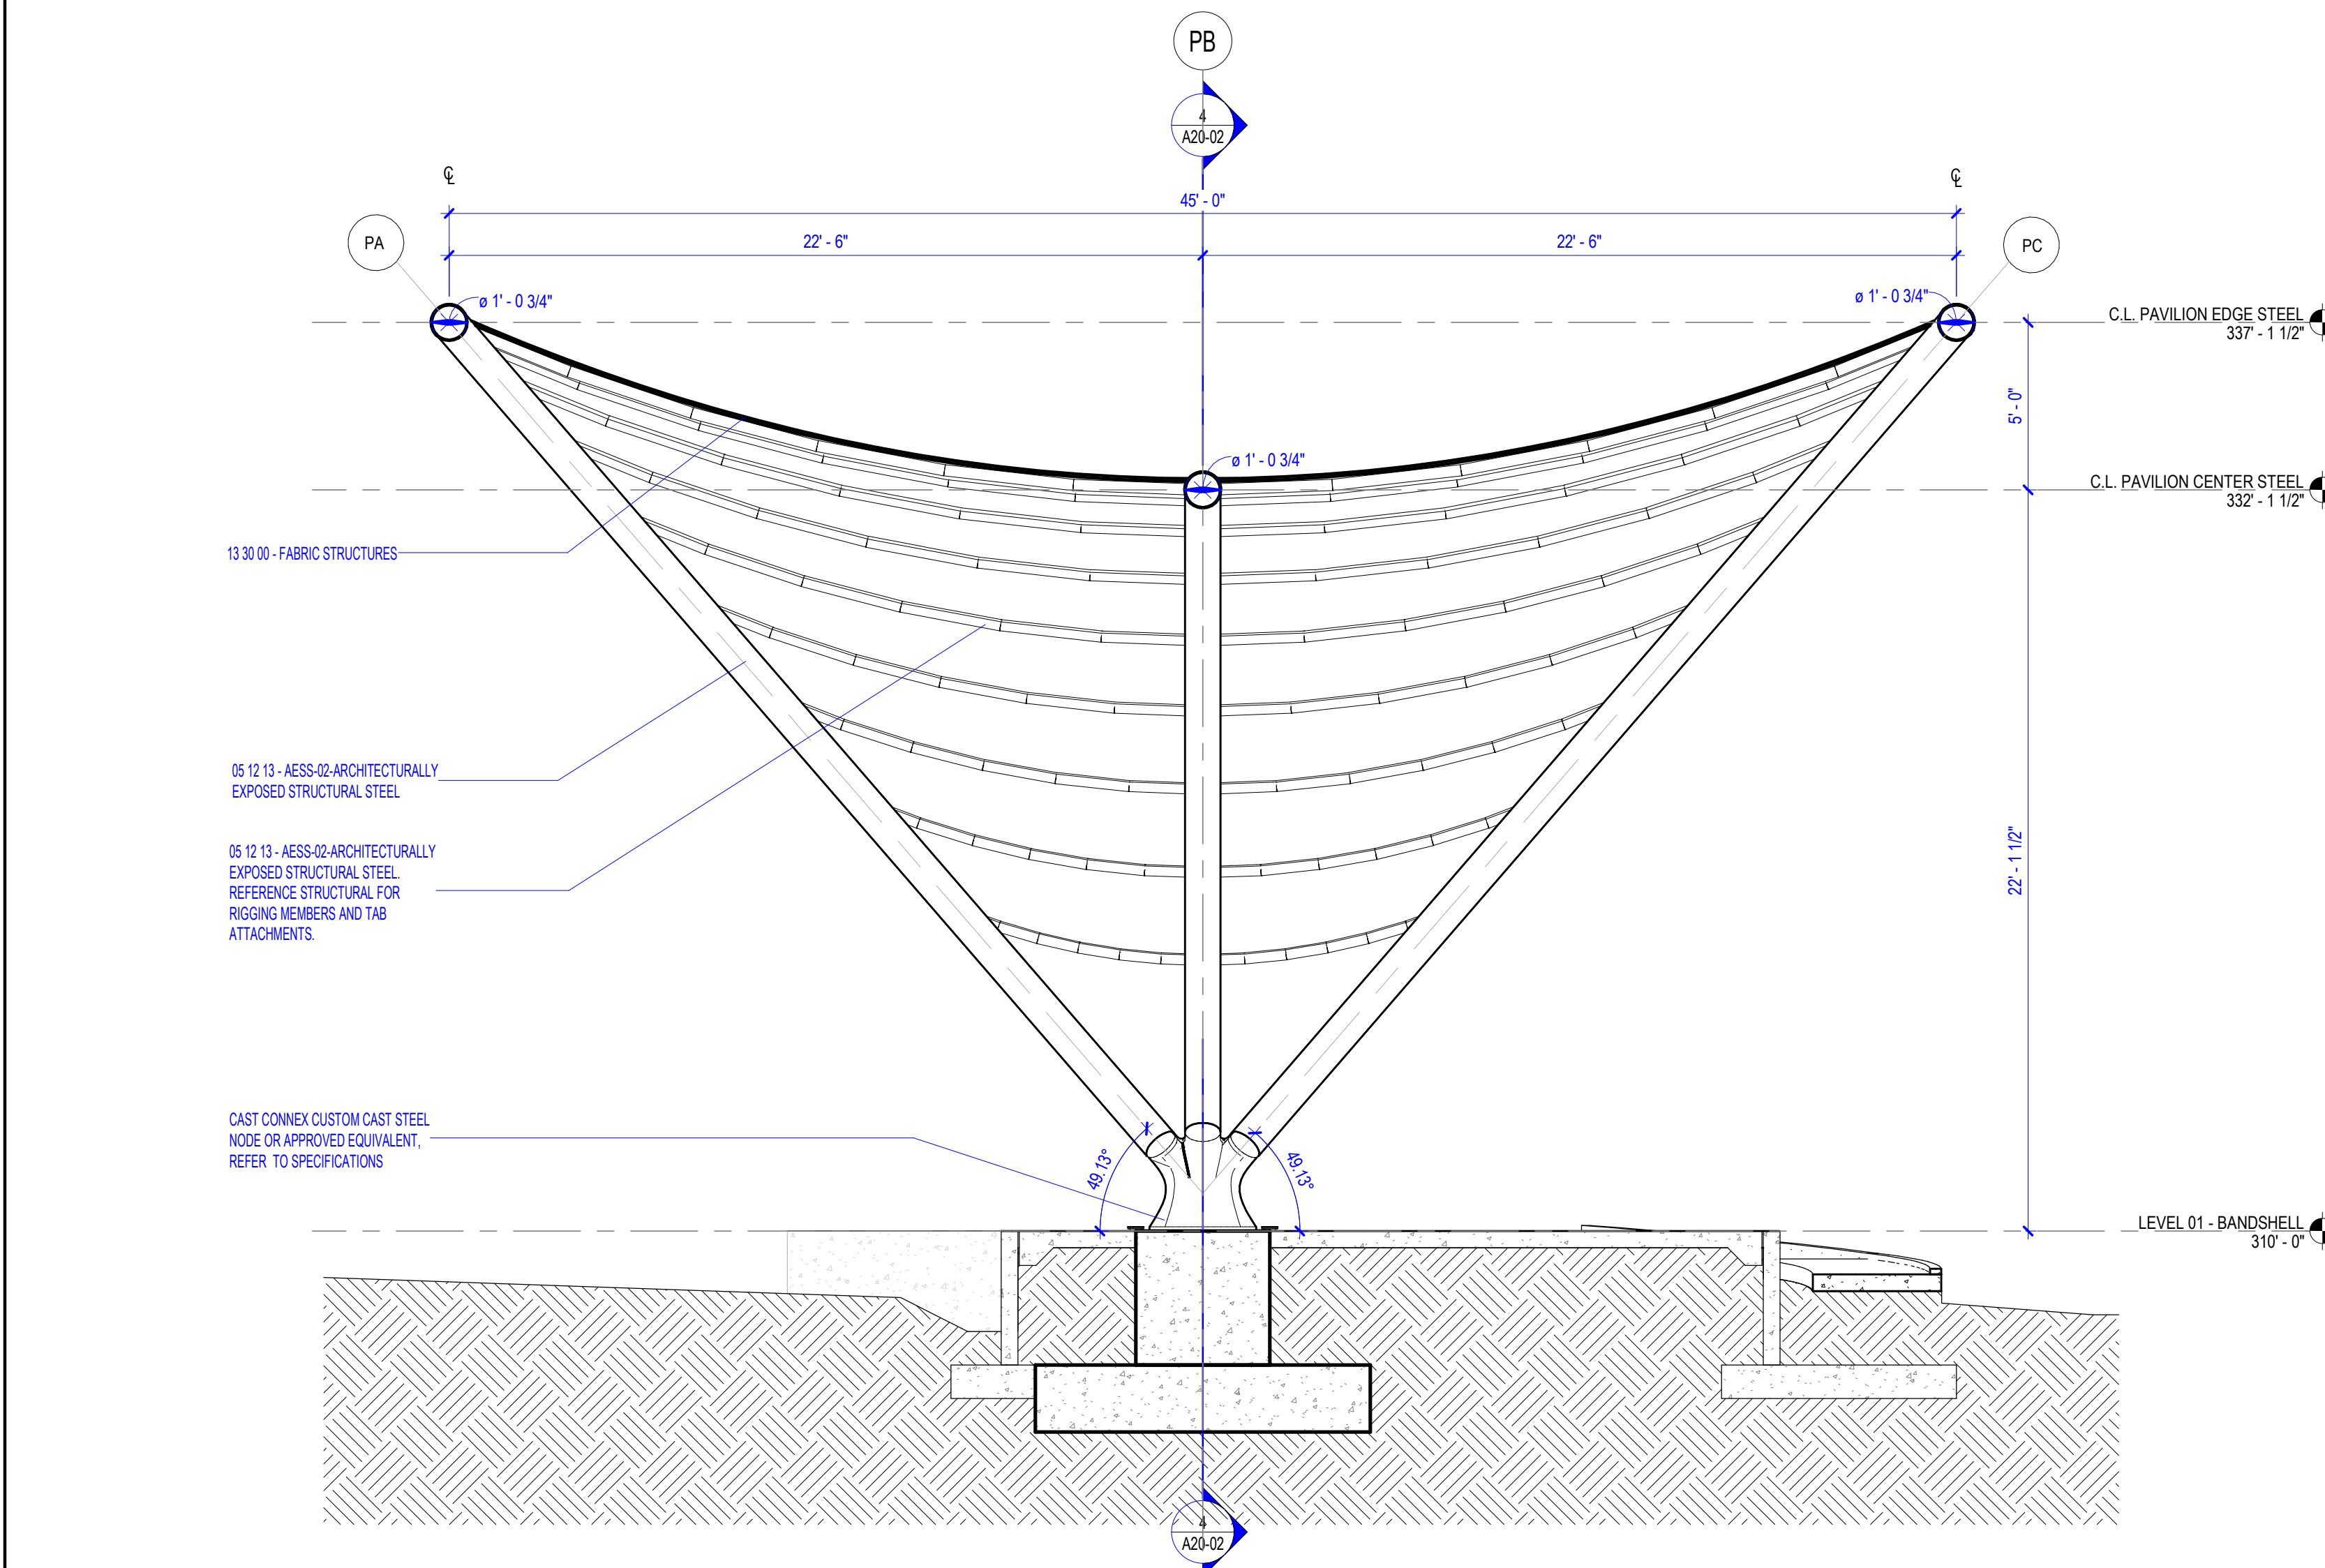

3 BUILDING SECTION
SCALE 1/4" = 1'-0"

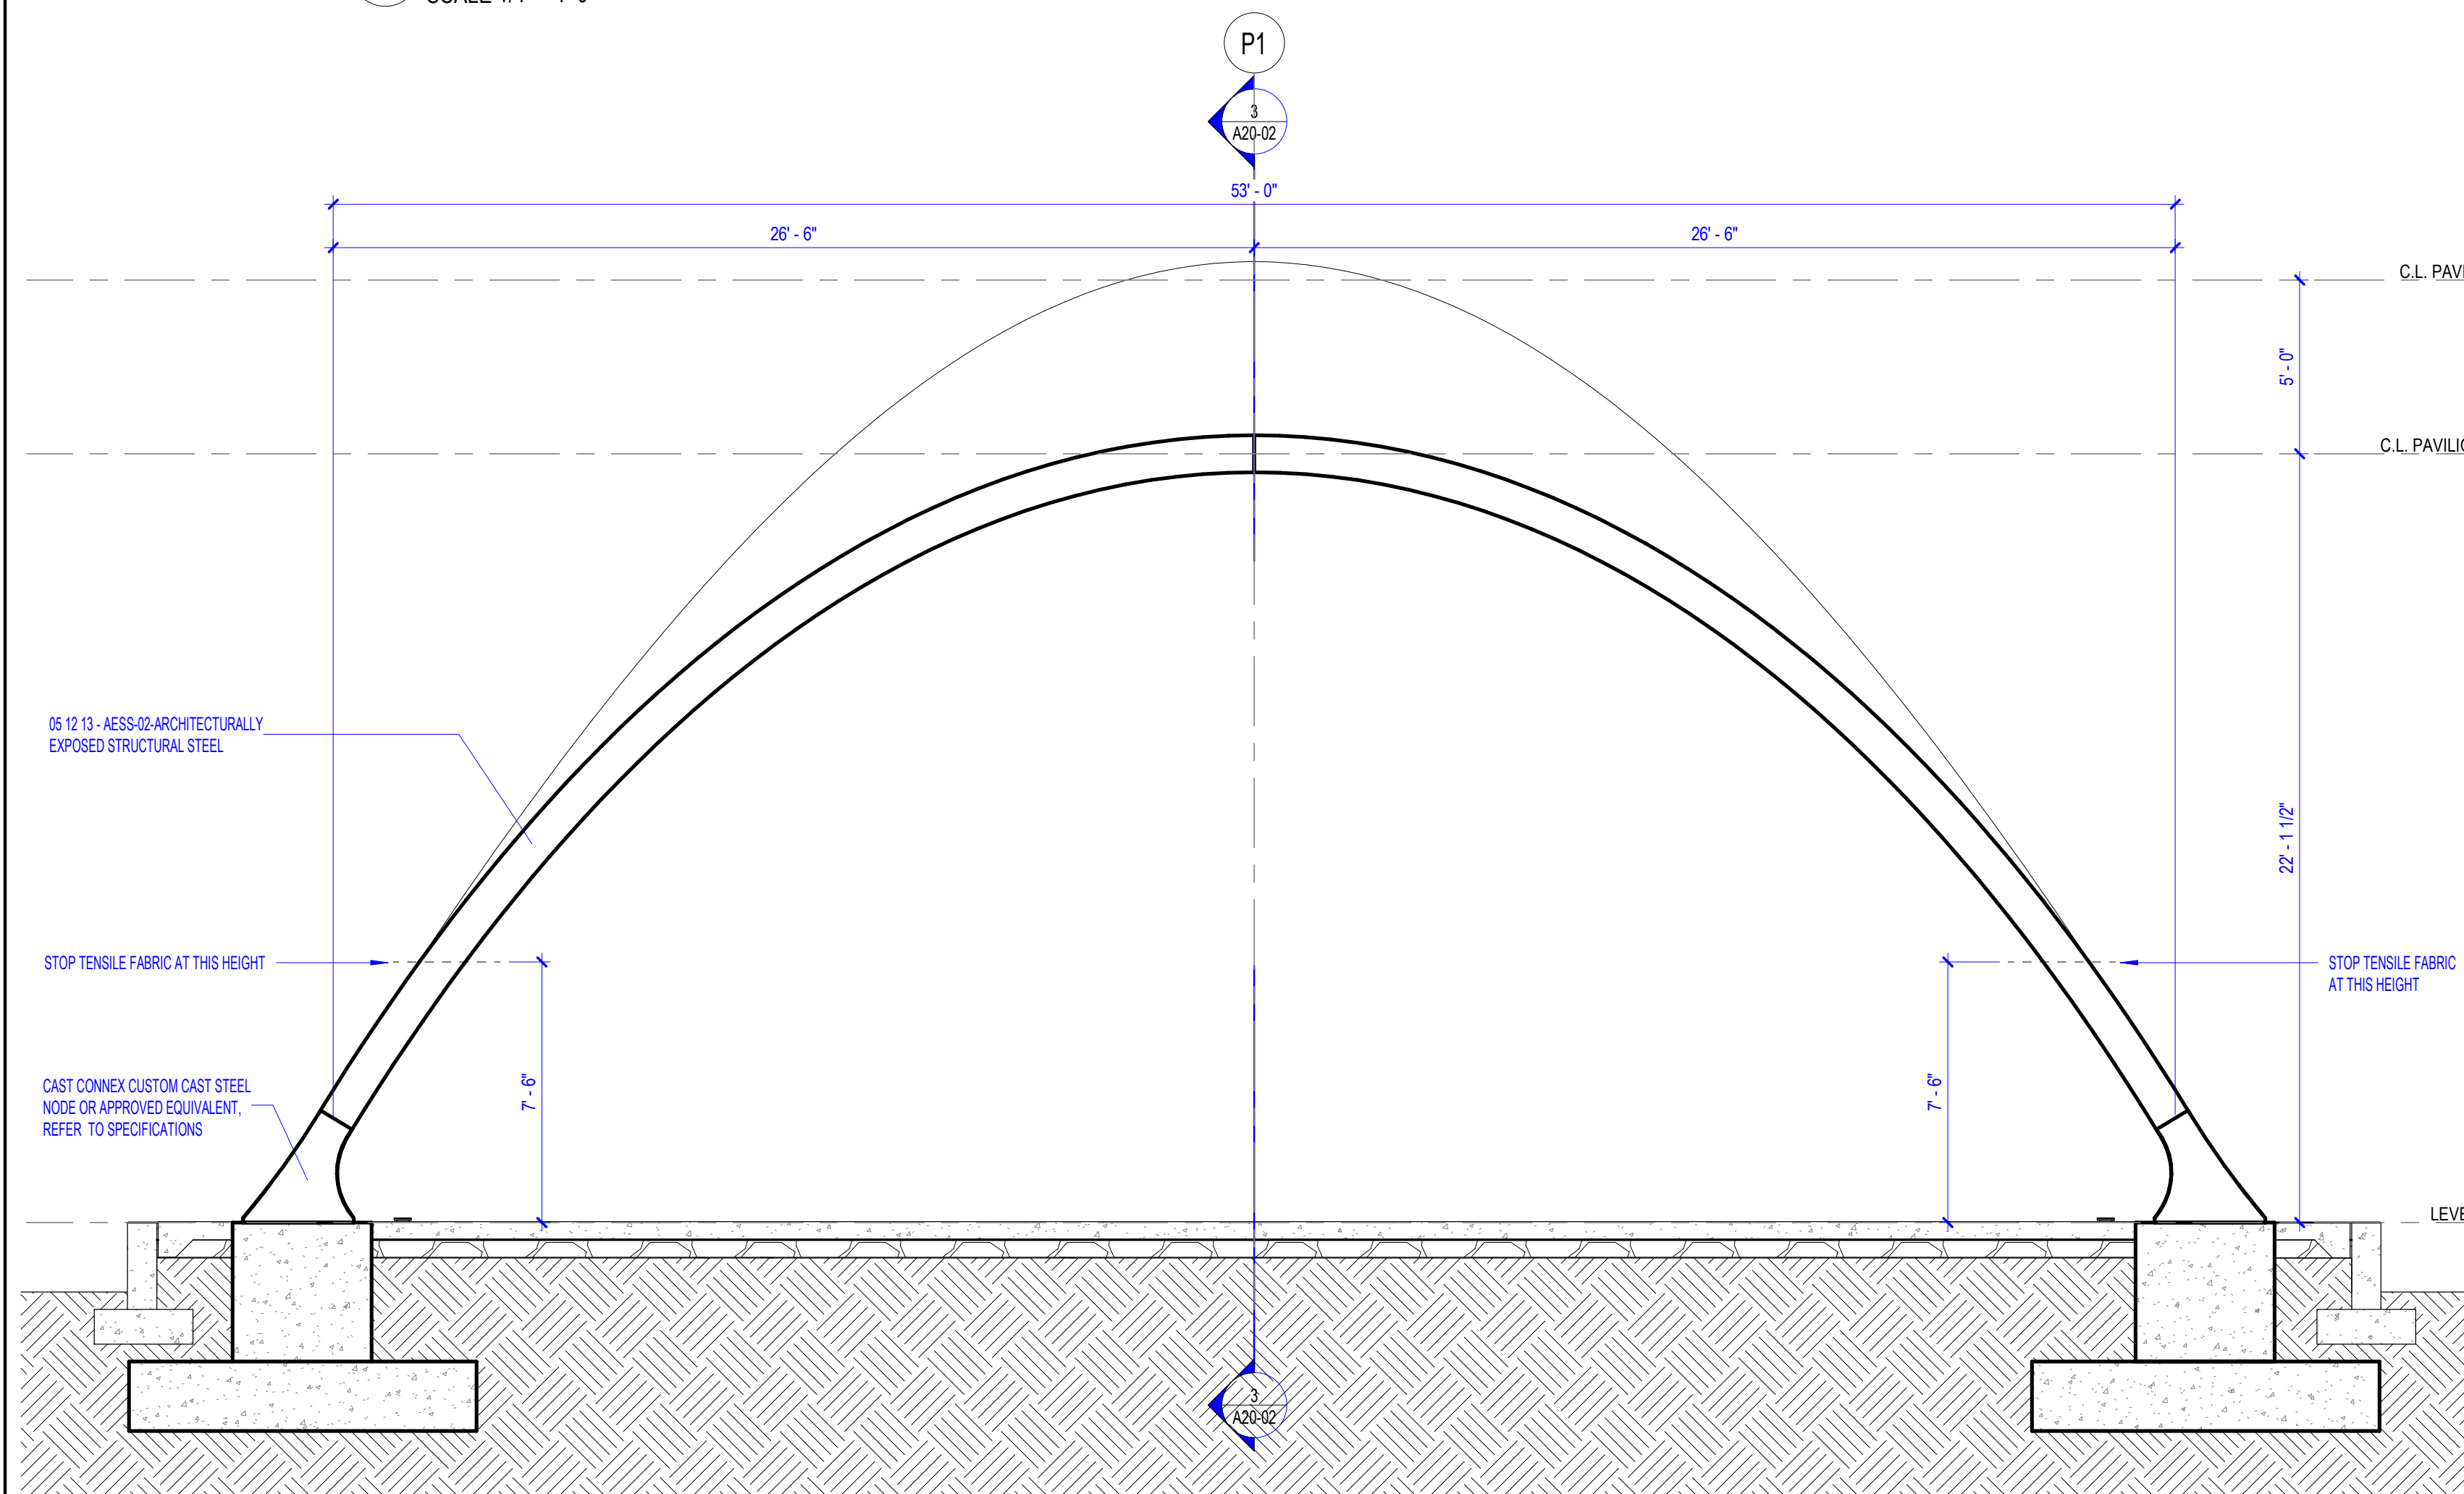

4 BUILDING SECTION
SCALE 1/4" = 1'-0"

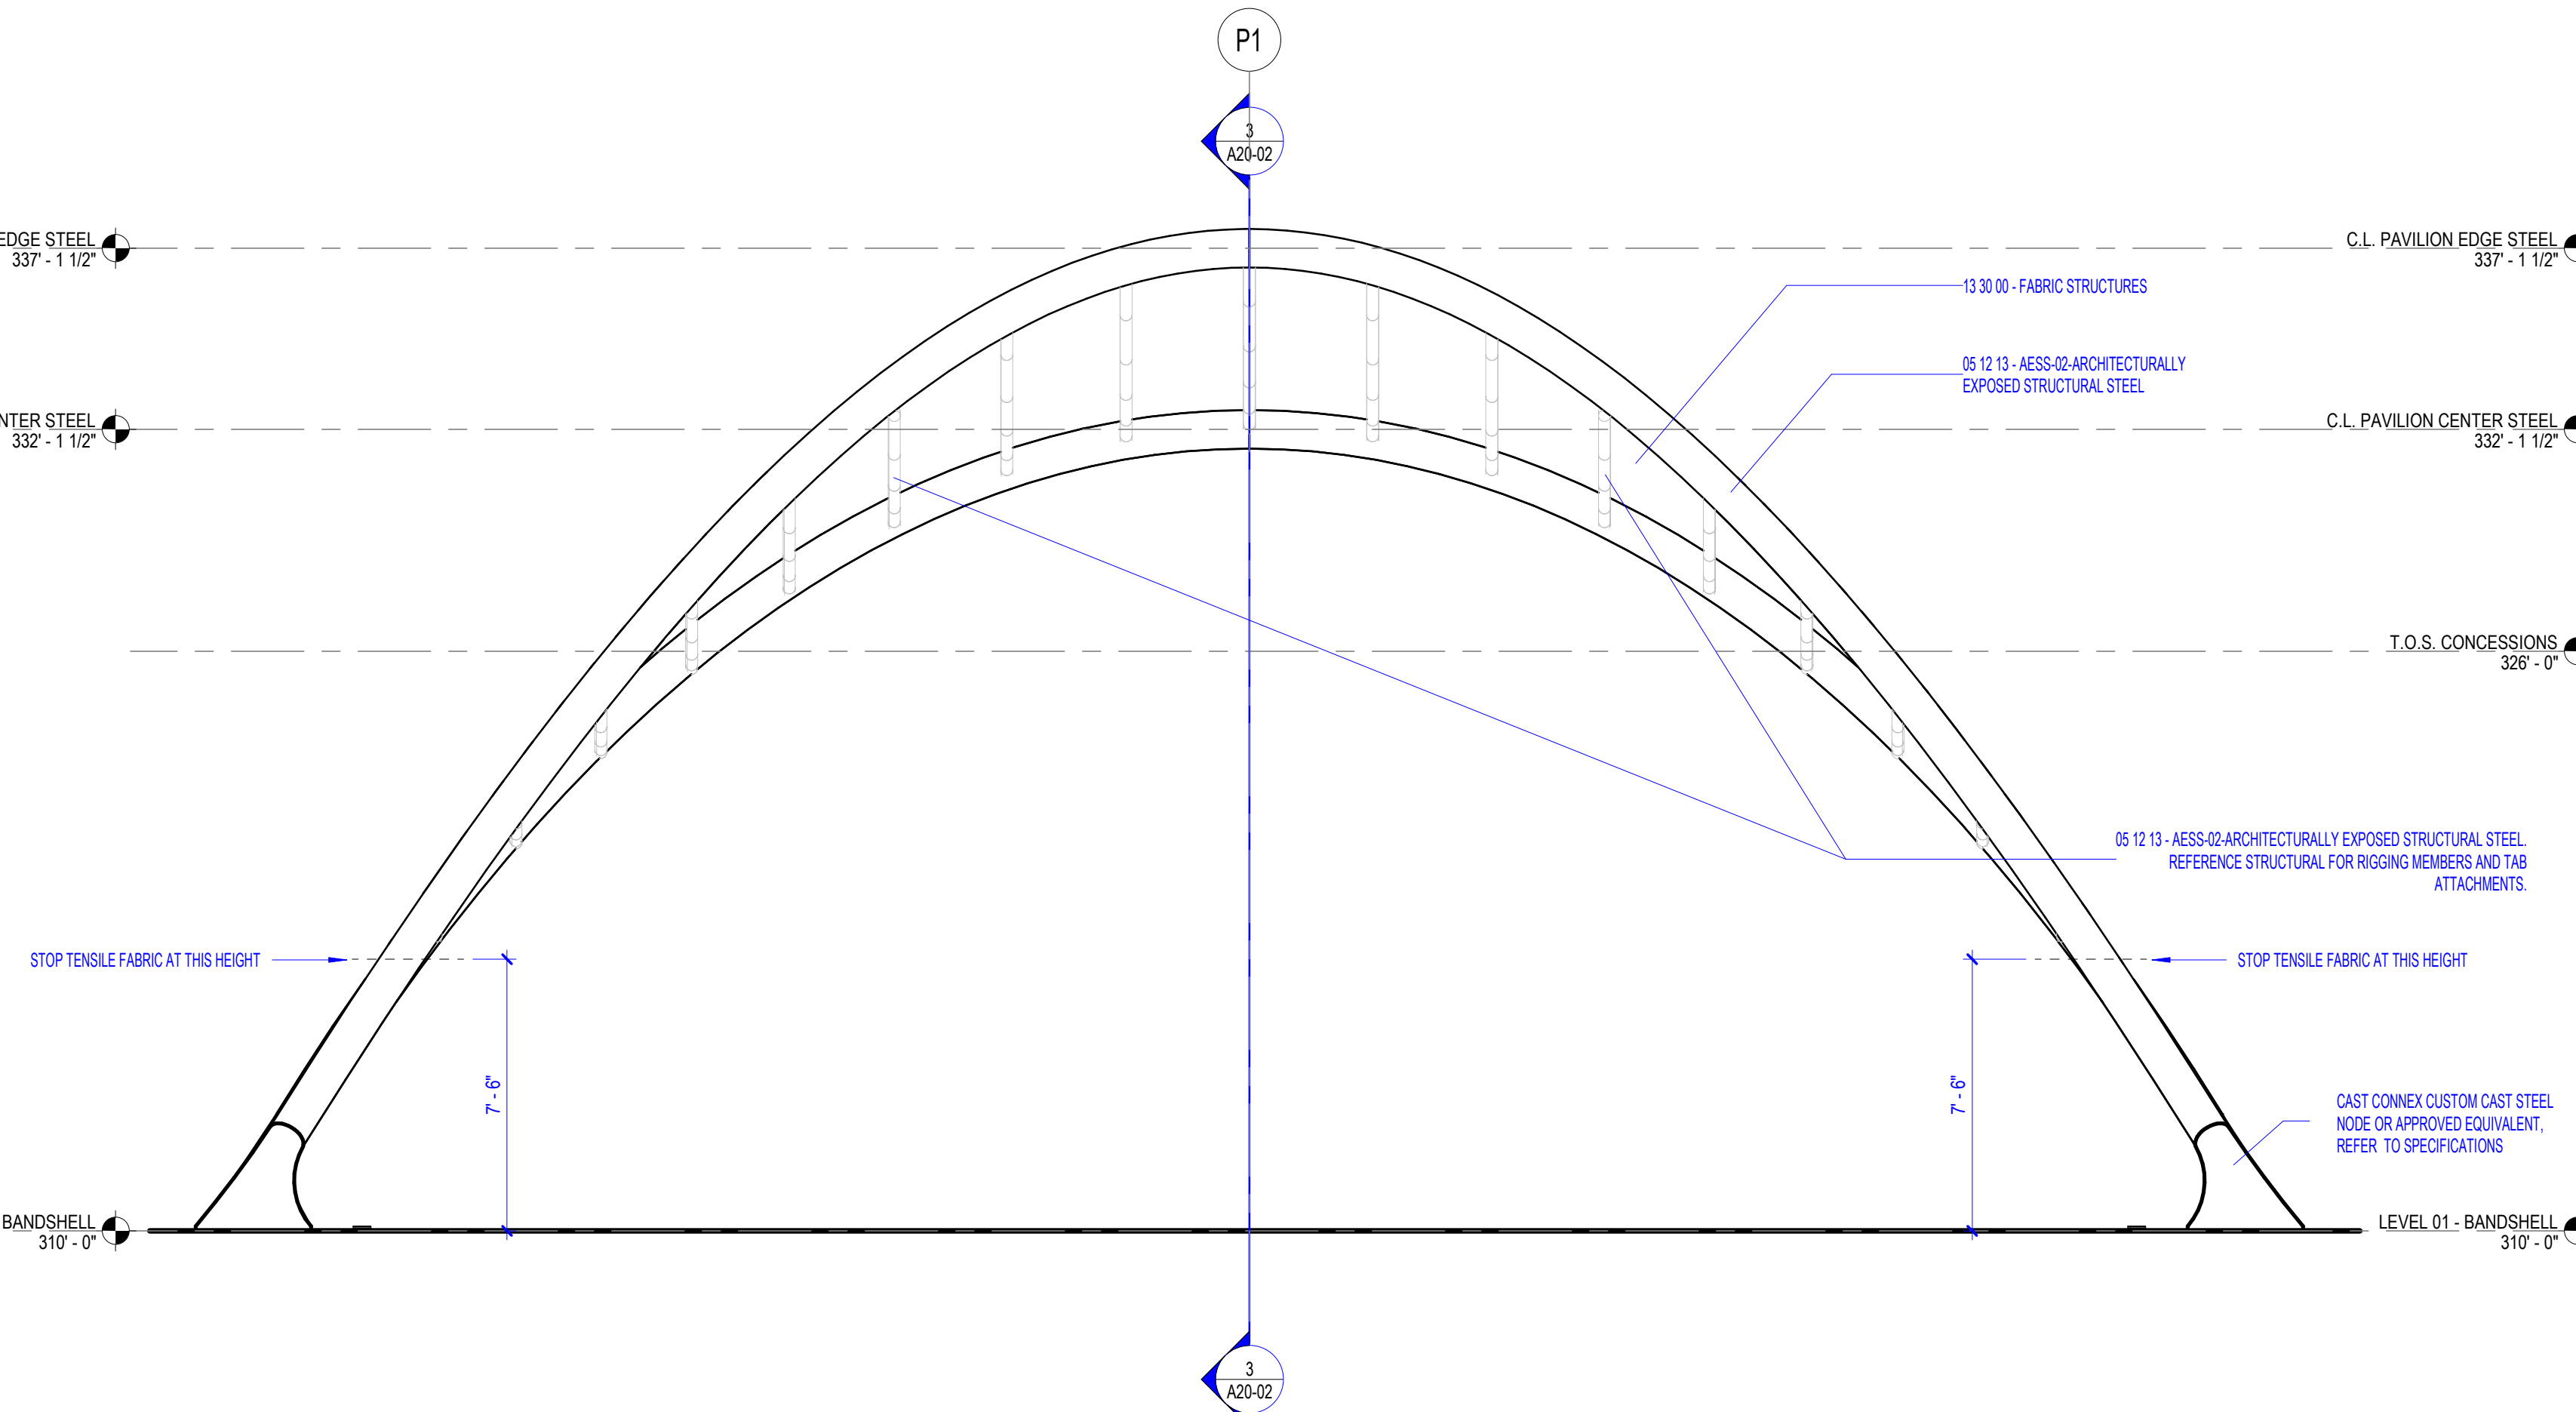


1 SOUTH ELEVATION - BAND SHELL
SCALE 1/4" = 1'-0"

CASEWORK SCHEDULE					
ROOM NAME	ROOM NUMBER	CASEWORK TYPE	WIDTH	FINISH SET	COMMENTS
CONCESSION	101	W23	106"	A	
CONCESSION	101	W23	42"	A	
CONCESSION	101		207"	A	COUNTERTOP
CONCESSION	101		106"	B	COUNTERTOP - EXTEND COUNTER TO PERIMETER WALLS AT INTERIOR SIDE


CASEWORK FINISH SCHEDULE		
FINISH SET	COUNTER FINISH	REMARKS
A	STAINLESS STEEL	BACK SPLASH
B	QUARTZ	

FINISH LEGEND							
SPEC	TAG	TYPE	MFR	STYLE	COLOR/FINISH	SIZE	COMMENTS
CERAMIC TILE							
99 30 13	CT1	CERAMIC TILE	SPECIALTY TILE PRODUCTS	LA MARCA	STATUARIO NUOVO	12"x24"	HONED AND POLISHED
MANUFACTURED METAL CASEWORK							
12 31 00	SS1	MANUFACTURED METAL CASEWORK			STAINLESS STEEL		STAINLESS STEEL COUNTERTOPS AND SHELVES
PAINT							
09 96 00	PNT4	PAINT	SHERWIN WILLIAMS		SW 7004 SNOWBOUND		HIGH PERFORMANCE COATING ON AESS 2
09 96 53	PNT1	PAINT	SHERWIN WILLIAMS		SW 7004 SNOWBOUND		HIGH PERFORMANCE COATING
09 96 53	PNT2	PAINT	SHERWIN WILLIAMS		SW 7757 HIGH REFLECTIVE WHITE		HIGH PERFORMANCE COATING
09 96 53	PNT3	PAINT	SHERWIN WILLIAMS		SW 7068 GRIZZLE GRAY		HIGH PERFORMANCE COATING ON INTERIOR EXPOSED STRUCTURE
09 96 53	PNT5	PAINT	SHERWIN WILLIAMS		SW 7045 URBANE BRONZE		HIGH PERFORMANCE COATING ON INTERIOR DOORS AND FRAMES
QUARTZ							
06 61 15	QZ1	QUARTZ	CESARSTONE		4003 SLEEK CONCRETE	REFER TO DRAWINGS	COUNTER AT OVERHEAD COILING DOOR
RESINOUS FLOOR							
09 67 23	RF1	RESINOUS FLOOR	STONHARD		STEEL GRAY		FLOOR WITH INTEGRAL BASE

FINISH SCHEDULE					
Name	Number	Accent	Floor Finish	Base Finish	Wall Finish
CONCESSION	101		RF1	RF1	PNT1
CORRIDOR	105		RF1	RF1	PNT1
ELEC & STORAGE	102		RF1	RF1	PNT1
FAMILY R.R.	103		RF1	RF1	CT1
FAMILY R.R.	104		RF1	RF1	CT1

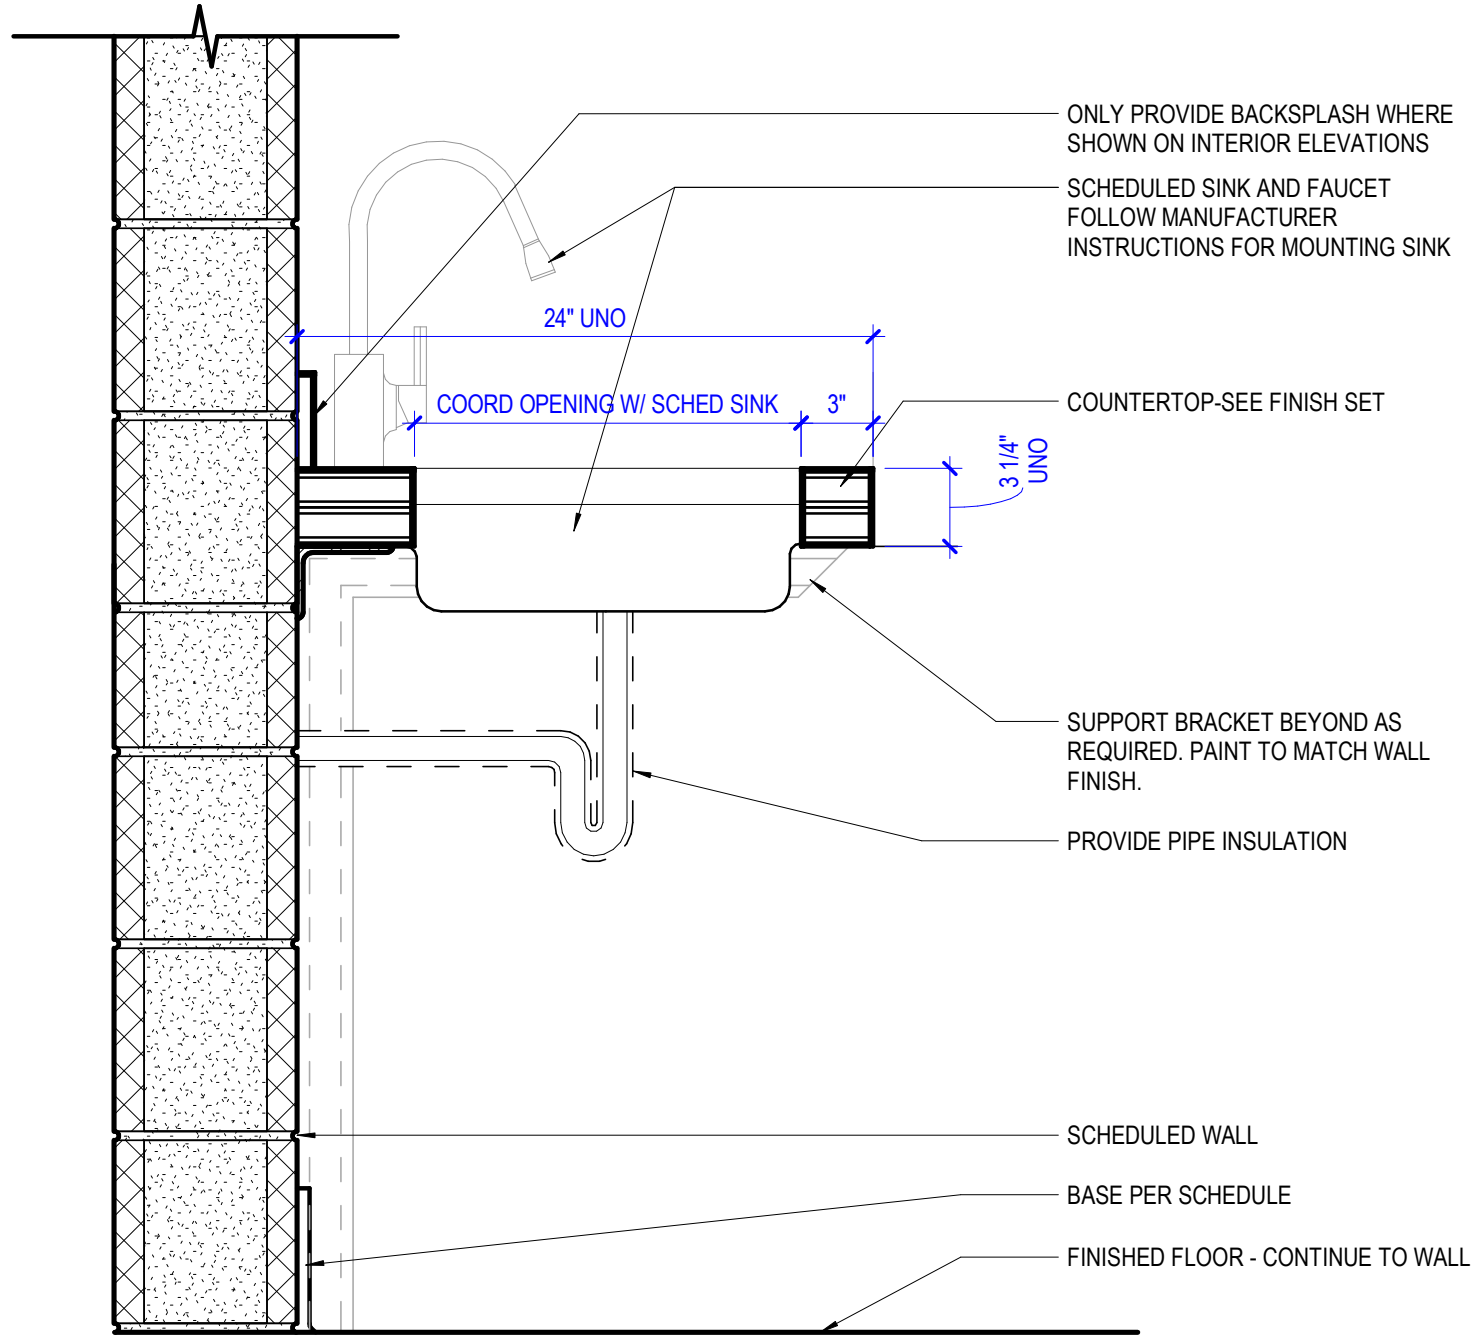


6 SECTION - COUNTER AT SINK
SCALE 1 1/2" = 1'-0"

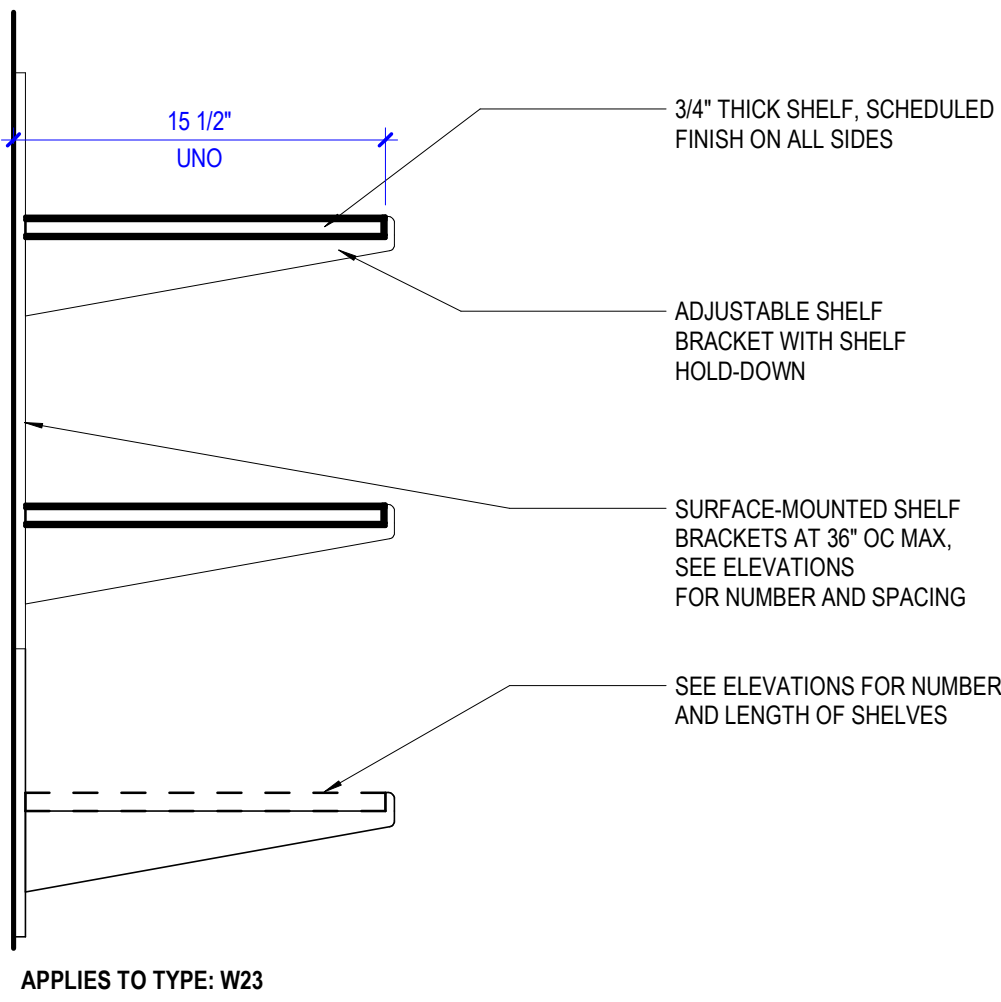


5 SECTION - ADJUSTABLE SHELVING
SCALE 1 1/2" = 1'-0"


WALL CABINETS WITH OPEN SHELVES

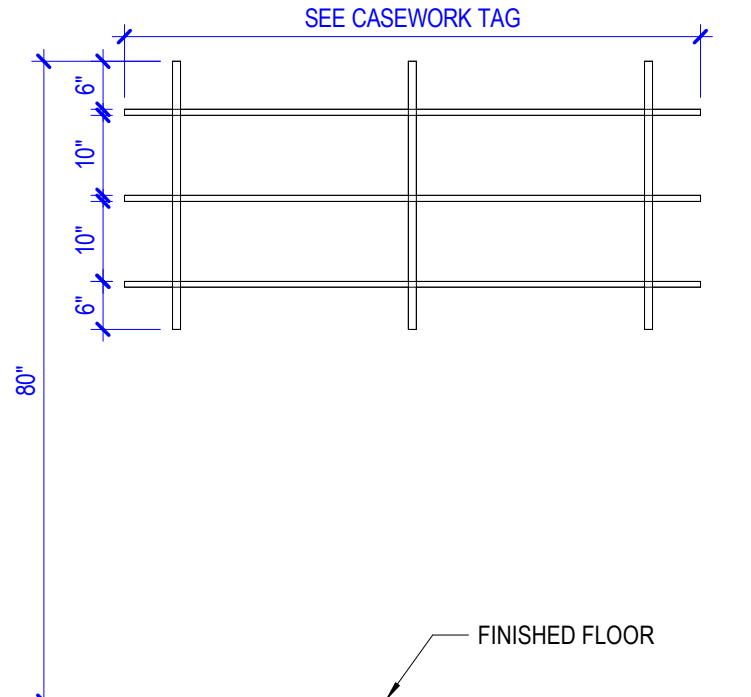


4 CASEWORK ELEVATIONS
SCALE 1/2" = 1'-0"

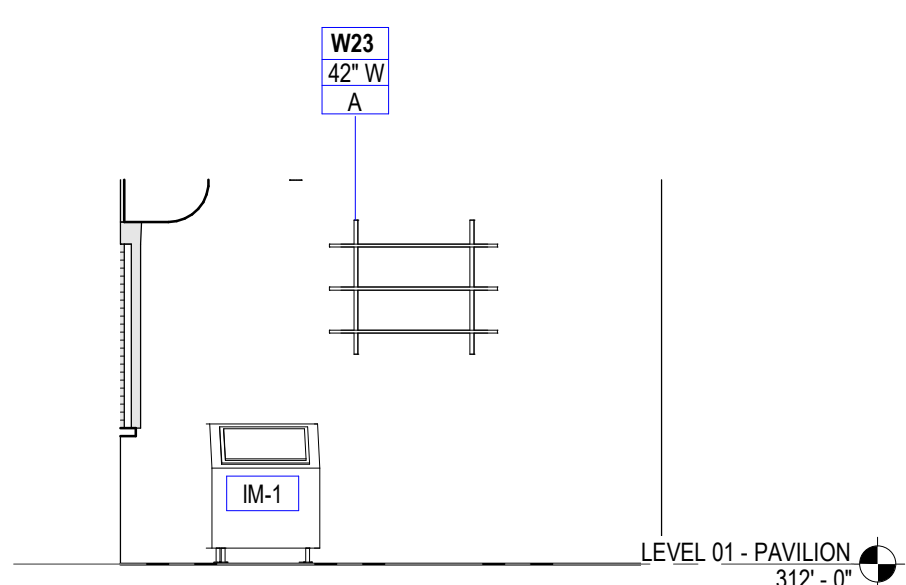


3 CONCESSION - SOUTH ELEVATION
SCALE 1/4" = 1'-0"

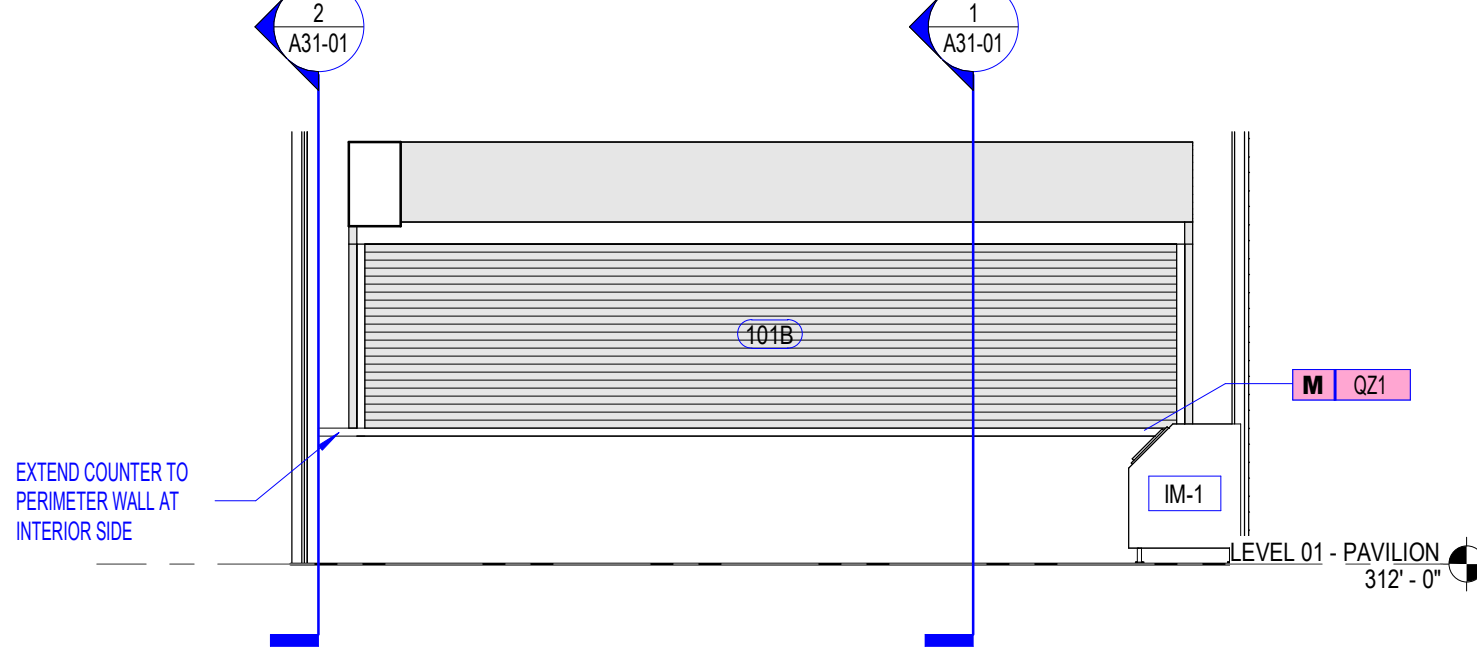

2 CONCESSION - EAST ELEVATION
SCALE 1/4" = 1'-0"

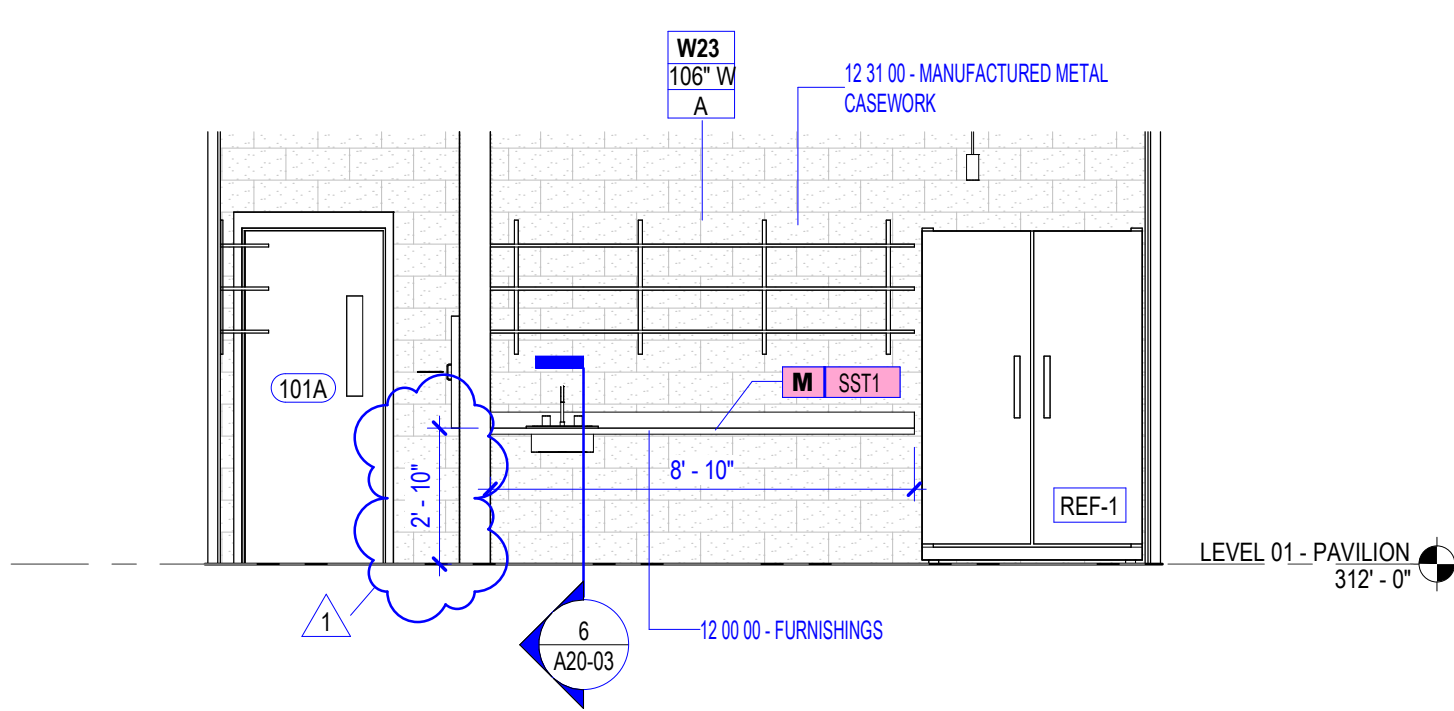

1 CONCESSION - WEST ELEVATION
SCALE 1/4" = 1'-0"

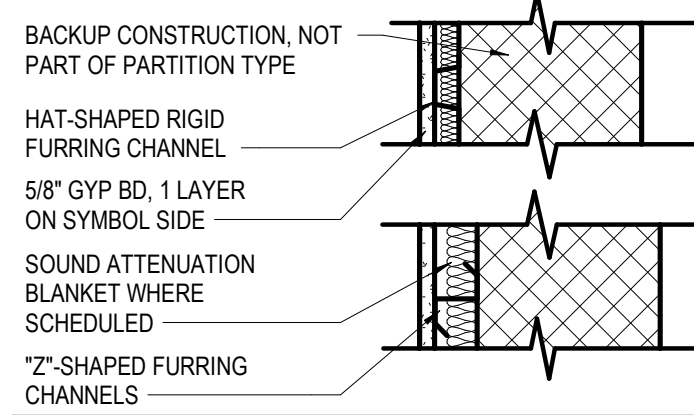


	M1	M2	M3	M4	M5	M6	M7	M8	M9
NON-RATED WITH GYP BD TO STRUCTURE ABOVE	M11	M12	M13	M14	M15	M16	M17	M18	M19
NON-RATED WITH GYP BD TO 6" ABOVE CEILING	M21	M22	M23	M24	M25	M26	M27	M28	M29
NON-RATED WITH GYP BD AND FURRING TO CEILING	M31	M32	M33	M34	M35	M36	M37	M38	M39
FURRING CHANNEL	7/8"	-	-	-	-	-	-	-	-
"Z" CHANNEL	-	1"	1 1/2"	1 1/2"	2"	2"	3"	3"	-
BASIC PARTITION THICKNESS. NOTE 1	1 1/2" +	1 5/8" +	2 1/8" +	2 1/8" +	2 5/8" +	2 5/8" +	3 5/8" +	3 5/8" +	-
ACOUSTICAL INSULATION	-	YES	-	YES	-	YES	-	YES	-

NOTE:
1. ALLOW SPACE FOR SHIMS BETWEEN BACKUP CONSTRUCTION AND FURRING PARTITION

7 "PARTITION TYPES M & N"
SCALE 1 1/2" = 1'-0"


LEGEND

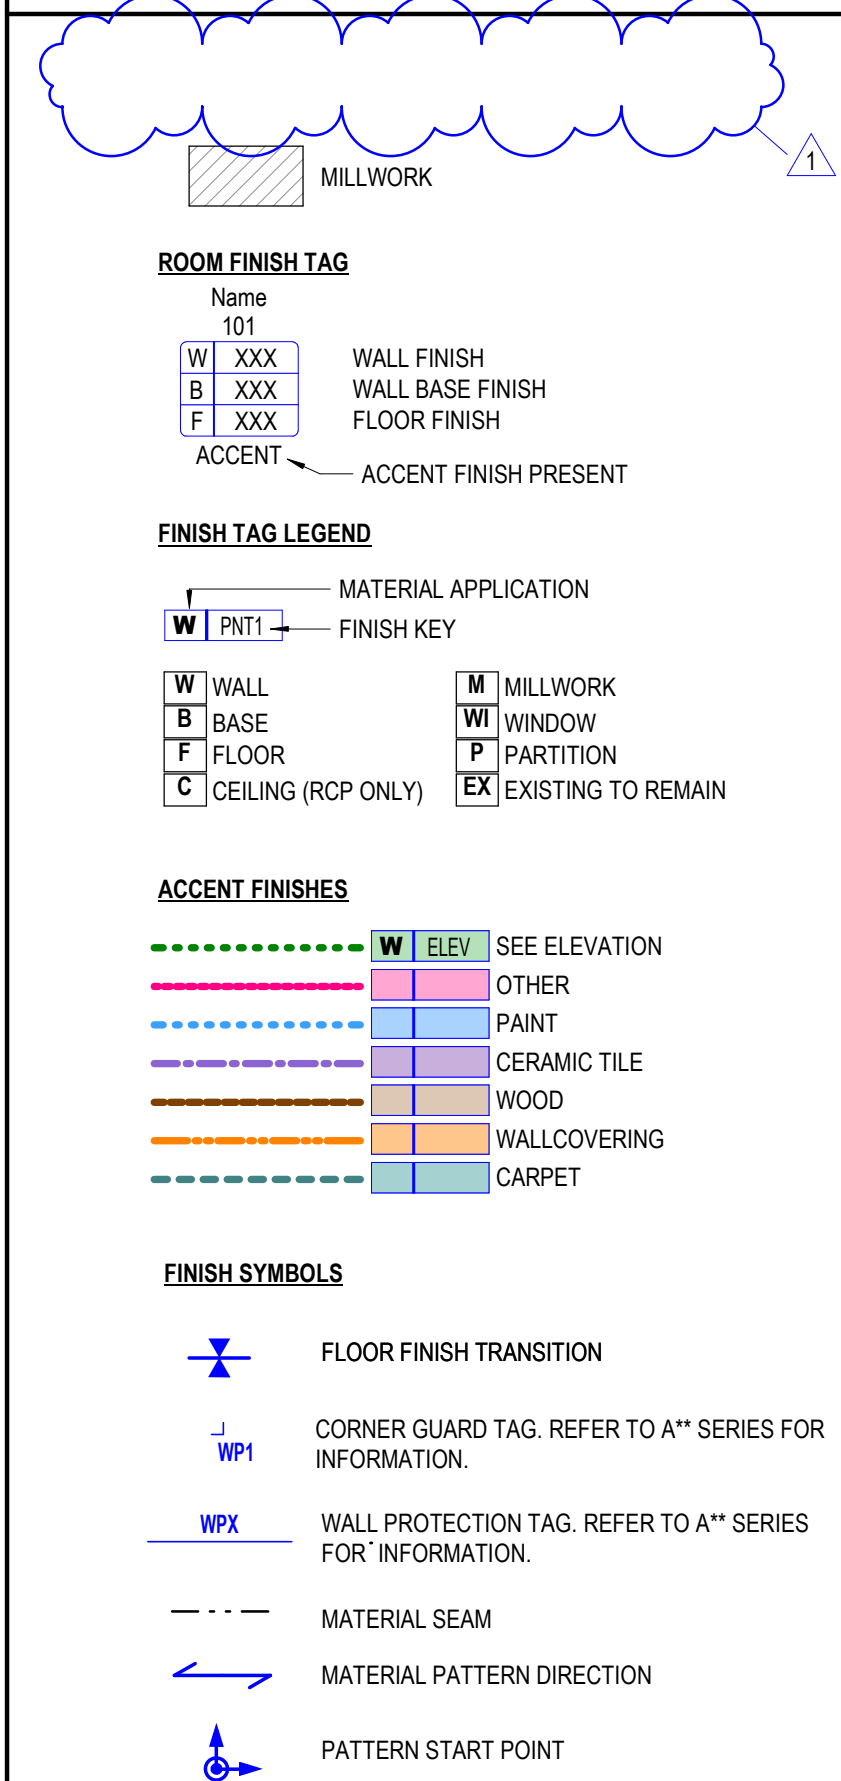

FINISH PLAN KEYNOTES

<<< Indicates Sheet Keynote on Plan

LEGEND

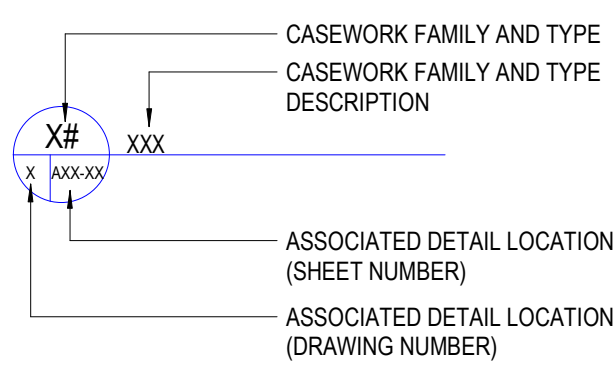

CASEWORK DETAILS GENERAL NOTES

- NOTE "APPLIES TO TYPES" REFERS TO CASEWORK TYPES FOUND ON A20-03
- VERTICAL DIMENSIONS NOT SHOWN ON THIS SHEET ARE SHOWN ON A20-03
- FINISH SET INFORMATION IS FOUND ON A20-03
- CASEWORK HARDWARE IS NOT SHOWN FOR CLARITY. DOOR/DRAWER PULLS ARE IDENTIFIED IN THE FINISH SETS. OTHER HARDWARE IS DEFINED ELSEWHERE IN THE DRAWINGS AND IN THE SPECIFICATIONS.
- DOOR PULLS FOR FULL HEIGHT CABINETS ARE TO BE LOCATED WITH THE TOPS AT 48" AFF MAX. UNO.

INTERIOR FINISH PLAN GENERAL NOTES

- REFER TO INTERIOR FINISH LEGEND FOR INFORMATION.
- SEE A20-03 SERIES FOR CASEWORK INFORMATION
- TYPICAL FLOOR FINISH TO BE RF1, UNO.
- TYPICAL WALL FINISH TO BE PNT1, UNO.
- TYPICAL WALL BASE TO BE RF1, UNO.
- PROVIDE A FINISH AT ALL AREAS THAT ARE EXPOSED BEHIND MILLWORK, FILE CABINETS, PANELING, ETC. DUE TO REVEALS, JOINTS, END CONDITIONS, ETC.
- SEE ELEVATIONS FOR ADDITIONAL FINISH INFORMATION.
- BASE:**
NEW WALL BASE SHALL BE INSTALLED ON ALL NEW WALLS AND COLUMNS, UNO.
- PAINT:**
PAINT ALL ARCHITECTURALLY EXPOSED STRUCTURAL STEEL PNT4, UNO.
PAINT REVEALS AND FILER PANELS TO MATCH ADJACENT FINISHES, UNO.
PAINT EXPOSED ELECTRICAL RACEWAYS TO MATCH THE ADJACENT WALL SURFACE.
- PROVIDE A PRIME PAINT COAT IN UNEXPOSED AREAS COVERED BY MILLWORK, PANELING, AND OTHER FIXED ARCHITECTURAL ELEMENTS UNO.
- DOORS TO RECEIVE PAINT SHALL BE PAINTED PNT5.
- HOLLOW METAL FRAMES SHALL BE PAINTED PNT5.
- VISION LITE FRAMES SHALL BE PAINTED PNT5.
- FIRE EXTINGUISHER CABINETS SHALL BE PAINTED TO MATCH ADJACENT WALL, UNO.
- ACCESS PANELS SHALL BE PAINTED TO MATCH ADJACENT SURFACE.
- FLOORING:**
FLOORING TRANSITIONS AT DOORWAYS SHALL BE ALIGNED WITH THE FACE OF THE FRAMES STOP FACING THE DOOR.
- FLOORING TRANSITION NOTES:**
1. METAL FLOORING TRANSITIONS SHALL BE **CLEAR ANODIZED ALUMINUM OR SATIN STAINLESS** FINISH.
2. COORDINATE HEIGHT OF FLOORING TRANSITION PRODUCTS WITH THICKNESSES OF CORRESPONDING FLOORING ASSEMBLIES.
3. REFER TO FLOORING TRANSITION MATRIX, FINISH NOTES & PLAN ON A11 SERIES DRAWINGS FOR MORE INFORMATION.



WALL TRANSITION MATRIX

	CERAMIC TILE	SCHLUTER JOLLY
TR-1	CERAMIC TILE	SCHLUTER JOLLY
TR-2	CMU	SCHLUTER JOLLY
TR-3	RESINOUS FLOORING - EPOXY BASE	SCHLUTER SCHIENE

CASEWORK GENERAL NOTES

- THE CASEWORK TYPES SHOWN ON THIS SHEET REPRESENT THE STANDARD TYPES WHICH FREQUENTLY OCCUR IN PROJECTS OF THIS NATURE. SOME TYPES MAY NOT BE USED.
- REFER TO A20-03 FOR TYPICAL CASEWORK SECTIONS.
- THE "CASEWORK TAG" SYMBOLS SPECIFYING THE PARTICULAR MODULES ARE SHOWN ON THE INTERIOR ELEVATIONS.
- FOR SPECIAL CASEWORK CONFIGURATIONS AND/OR COMPONENTS REFER TO THE INTERIOR ELEVATIONS.
- REFER TO THE "CASEWORK TAG" SHOWN IN THE INTERIOR ELEVATIONS FOR SCHEDULED FINISH MATERIALS.
- FIELD VERIFY ALL DIMENSIONS PRIOR TO FABRICATION.
- PROVIDE NECESSARY BACKING, BLOCKING AND OTHER STRUCTURAL SUPPORT.
- AT END UNITS WITH EXPOSED SIDES PROVIDE FINISH EQUAL TO OTHER EXPOSED SURFACES.
- AT END UNITS WITH ADDITIONAL SPACE BETWEEN CABINET AND WALL PROVIDE FINISH FILLER PANELS TO MATCH OTHER EXPOSED SURFACES.
- CABINET HEIGHTS ARE TO BE AS SHOWN ON THIS SHEETS UNLESS INDICATED OTHERWISE IN THE CONTRACT DOCUMENTS.

CASEWORK TAG

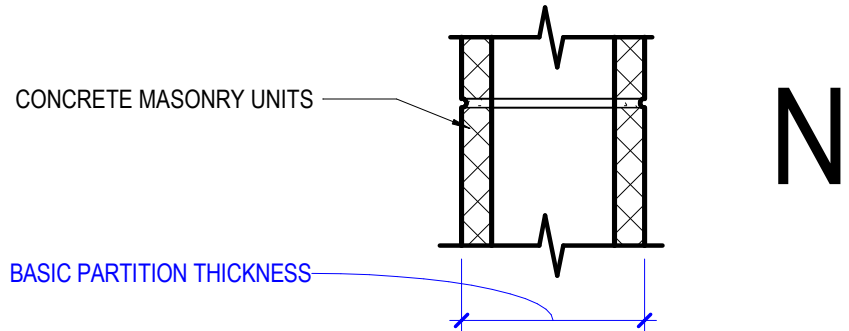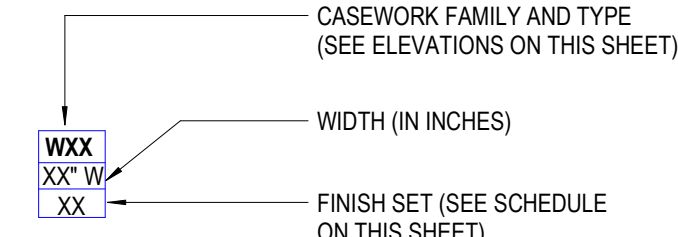

	N2	N3	N4	N5	N6	N7
NON-FIRE RATED CMU TO STRUCTURE ABOVE	N20	N30	N40	N50	N60	N70
1-HR RATED CMU TO STRUCTURE ABOVE	N21	N31	N41	N51	N61	N71
2-HR RATED CMU TO STRUCTURE ABOVE	N22	N32	N42	N52	N62	N72
3-HR RATED CMU TO STRUCTURE ABOVE	N23	N33	N43	N53	N63	N73
4-HR RATED CMU TO STRUCTURE ABOVE	N24	N34	N44	N54	N64	N74
NON-FIRE RATED CMU TO 6" ABOVE CEILING	N25	N35	N45	N55	N65	N75
NON-FIRE RATED CMU TO UNDER SIDE OF CEILING	N26	N36	N46	N56	N66	N76
BASIC PARTITION THICKNESS	3 5/8"	5 5/8"	7 5/8"	9 5/8"	11 5/8"	-
NOMINAL MASONRY THICKNESS	4"	6"	8"	10"	12"	-
ACOUSTICAL INSULATION	-	-	-	-	-	-
FIRE TEST NUMBER	-	UL DESIGN U966 (1&2 HR)	UL DESIGN U965 (1&2 HR) U964 (3 HR) U901 (4 HR)	UL DESIGN U905 (1&2 HR) U904 (3 HR) U901 (4 HR)	UL DESIGN U905 (1&2 HR) U904 (3 HR) U901 (4 HR)	UL DESIGN U905 (1&2 HR) U904 (3 HR) U901 (4 HR)

Perkins&Will

Perkins & Will, PLLC (d/b/a Perkins&Will)
Jared Days, Designer, Architect

1315 Peachtree St NE
Atlanta, GA 30309
1.404.873.2300
www.perkinswill.com

CONSULTANTS

CIVIL

Smithers Engineers
435 Katherine Drive, Suite A
Flowood, MS 39232

STRUCTURAL

Smithers Engineers

435 Katherine Drive, Suite A
Flowood, MS 39232

MEP

ERG Engineering

250 Katherine Drive, Flowood,
MS 39232

ARCHITECTURE

PERKINS&WILL

1315 Peachtree St. NE,
Atlanta, GA 30309

IRRIGATION

Irrigation Consultant Services, Inc.

2129 Greensboro Road, Madison,
GA 30650

COST ESTIMATING


CPE - Estimators

Decatur, GA 30030

WATER FEATURE

Aquatic Creations, Inc.

28039 Scott Road, #D200
Murrells, GA 32561

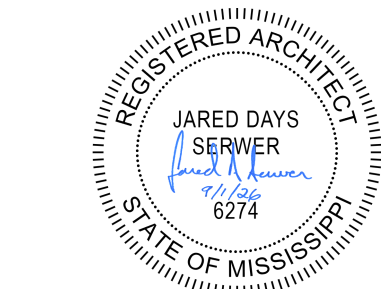


PROJECT

MDAH - MARGARET ANN
CRIGLER PARK

300 N State St,
Jackson, MS 39201



KEY PLAN

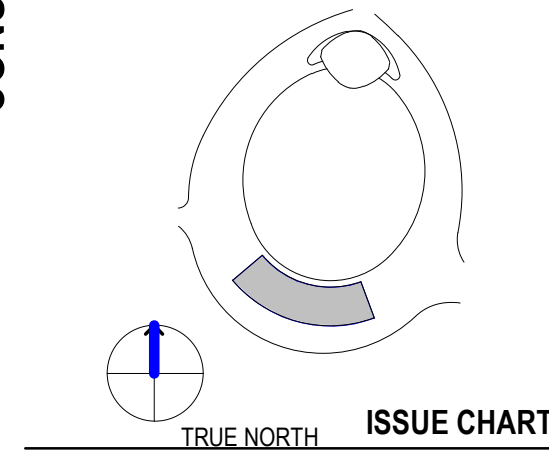

ISSUE CHART

1	ADDENDUM 2	9/1/2026
DATE	ISSUE	

Job Number 802119.000


TITLE

INTERIOR ELEVATIONS AND DETAILS

SHEET NUMBER

A20-03

© 2026 Perkins and Will

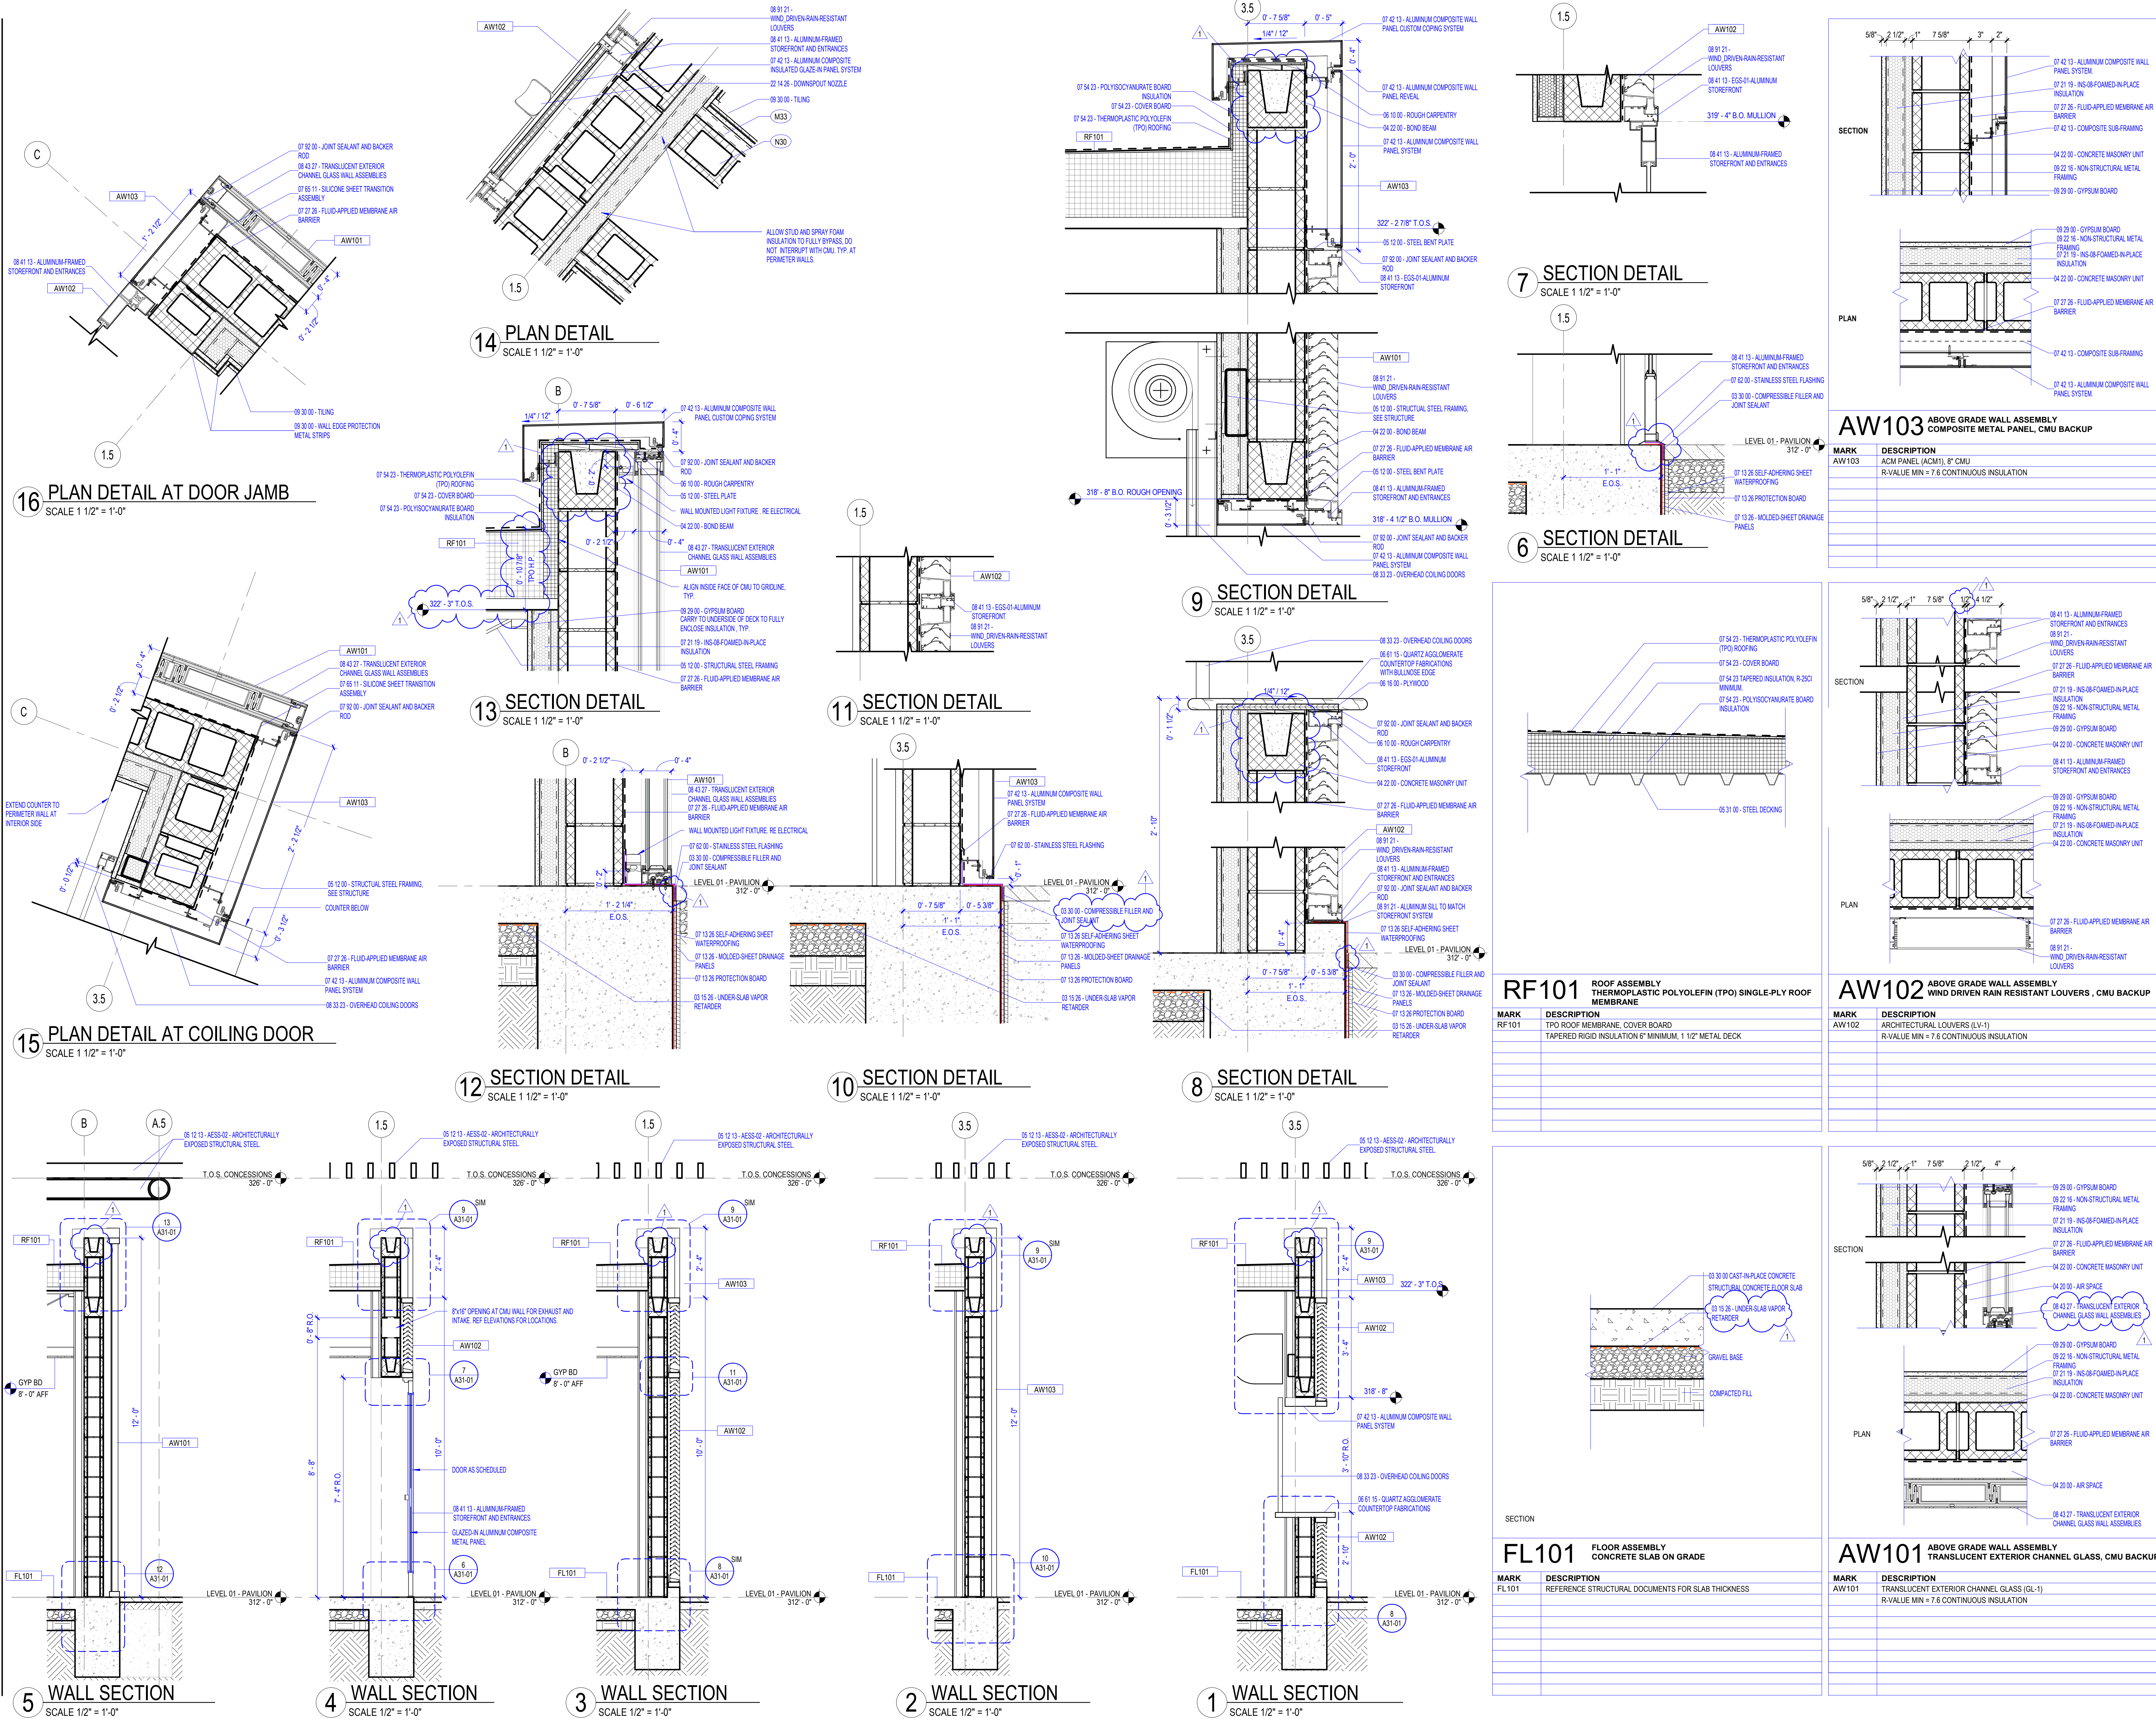

CONSTRUCTION DOCUMENTS - ISSUED FOR CONSTRUCTION 07/24/2026

Perkins&Will

Perkins & Will, PLLC (d/b/a Perkins&Will)
Jared Days, Senior Architect

1315 Peachtree St NE
Atlanta, GA 30309
404.873.2300
404.862.5823
www.perkinswill.com

CONSULTANTS

CIVIL

Smithers Engineers

435 Katherine Drive, Suite A,
Flowood, MS 39232

STRUCTURAL

Smithers Engineers

435 Katherine Drive, Suite A,
Flowood, MS 39232

MEP

ERG Engineering

250 Katherine Drive, Flowood,
MS 39232

ARCHITECTURE

PERKINS&WILL

1315 Peachtree St. NE,
Atlanta, GA 30309

IRRIGATION

Irrigation Consultant Services, Inc.

2129 Greensboro Road, Madison,
GA 30650

COST ESTIMATING


CPE - Estimators

Decatur, GA 30030

WATER FEATURE

Aquatic Creations, Inc.

28039 Scott Road, #D200
Murfreesboro, GA 32651

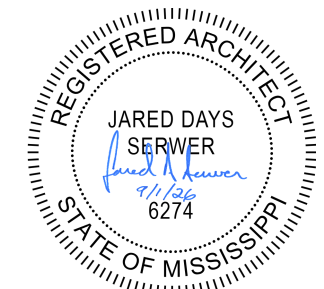


PROJECT

MDAH - MARGARET ANN CRIGLER PARK

300 N State St,
Jackson, MS 39201



KEY PLAN

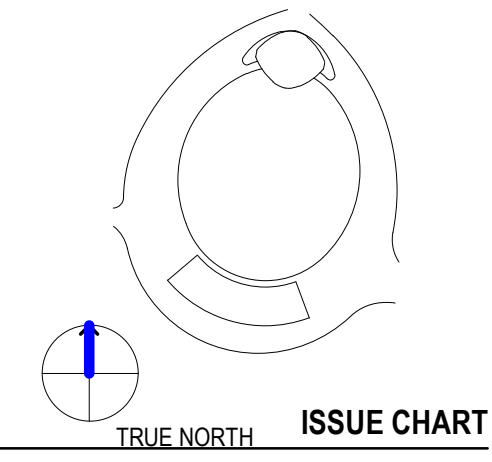

ISSUE CHART

NO.	DATE	DESCRIPTION
1	9/1/2026	ISSUE
2	9/1/2026	ISSUE
EXTERIOR ASSEMBLIES & DETAILS

SHEET NUMBER

A31-01

© 2026 Perkins and Will

9/1/2026 11:51:40 AM Autodesk Docs:\Margaret Ann Crigler\LAND\MDAH-Margaret Ann Crigler Park.v4



1 OVERALL LAYOUT PLAN
1" = 20'-0"

- GENERAL LIGHTING NOTES:**
1. THIS DRAWING IS FOR LAYOUT OF FIXTURES ONLY.
 2. THE DRAWINGS INDICATE DESIGN INTENT ONLY. THEY DO NOT REFLECT AND/OR DEPICT ELECTRICAL DESIGN. THEY ARE NOT INTENDED TO SHOW THE EXACT LOCATION OF ELECTRICAL COMPONENTS, ETC. OR THE ROUTING OF CONDUIT.
 3. NOTIFY THE LANDSCAPE ARCHITECT IN WRITING OF CONDITIONS ENCOUNTERED IN THE FIELD CONTRADICTORY TO THOSE SHOWN ON THE DRAWINGS.
 4. THE CONTRACTOR IS RESPONSIBLE FOR COORDINATING ALL CONSTRUCTION ACTIVITIES RELATED TO THIS LIGHTING LAYOUT.
 5. CONTRACTOR SHALL BE RESPONSIBLE FOR ANY DAMAGES TO EXISTING UTILITIES, STRUCTURES, PAVING, LANDSCAPE MATERIALS AND/OR WORK OF OTHER TRADES RESULTING FROM ELECTRICAL WORK.
 6. REFER TO LIGHT FIXTURE SCHEDULE FOR FIXTURE TYPE INDICATION (LETTER) AND SYMBOL DESCRIPTION.
 7. THE CONTRACTOR SHALL MAKE ADJUSTMENTS IN FIXTURE LAYOUT, AIM FIXTURES AND LOCK DOWN ANY ADJUSTING FASTENERS ON FIXTURES SUBJECT TO THE FINAL APPROVAL OF LAYOUT AND AIMING BY THE LANDSCAPE ARCHITECT.
 8. PROTECT ALL EQUIPMENT, COMPONENTS, ETC. DURING CONSTRUCTION FROM DIRT, CHEMICAL, AND MECHANICAL DAMAGE, ETC. PROTECT ALL CONDUIT OPENINGS SO THAT NO FOREIGN MATERIAL WILL ENTER THE CONDUIT.

- MATERIAL & LAYOUT NOTES:**
1. **CAST-IN-PLACE CONCRETE WALLS** : REFER TO CIVIL DRAWINGS AND SECTION 03 30 00 CIP CONCRETE FOR MIX DESIGN AND ASSEMBLY DETAILS. REFER TO SECTION 03 33 00 ARCHITECTURAL CIP CONCRETE FOR MOCKUP REQUIREMENTS, INTEGRAL COLOR SPECIFICATIONS, AND FINISH SPECIFICATIONS.
 2. **CONCRETE PAVING TYPE 01** : REFER TO CIVIL DRAWINGS AND SECTION 32 13 13 CONCRETE PAVING AND SIDEWALKS FOR MIX DESIGN AND ASSEMBLY DETAILS. REFER TO 32 13 16 FOR MOCKUP REQUIREMENTS, INTEGRAL COLOR SPECIFICATIONS, AND FINISH SPECIFICATION.
 3. **CONCRETE PAVING TYPE 02** : REFER TO CIVIL DRAWINGS AND SECTION 32 13 13 CONCRETE PAVING AND SIDEWALKS FOR MIX DESIGN AND ASSEMBLY DETAILS. REFER TO 32 13 16 FOR MOCKUP REQUIREMENTS, INTEGRAL COLOR SPECIFICATIONS, AND FINISH SPECIFICATION.
 4. ALL CURVES TO BE TRUE RADII WITHOUT STRAIGHT SEGMENTS.
 5. DO NOT SCALE THESE DRAWINGS.
 6. UTILITY WORK IS NOT INDICATED ON THIS DRAWING. REFER TO CIVIL DRAWINGS FOR WORK RELATED TO UTILITIES.
 7. DIMENSIONS ARE FROM BACK OF CURB, TO FACE OF WALL, TO OUTSIDE EDGE OF PAVEMENTS, FROM COLUMN CENTERLINES TO HARDSCAPE CENTERLINES, TO CENTERLINE OF PAVEMENTS, TO OUTSIDE EDGE OF PAVEMENTS, TO CENTERLINES OF STAIRS, FROM EDGE OF PAVEMENT TO FACE OF WALL.
 8. ALL WALLS, COLUMNS, SIDEWALKS, PATHWAYS, FENCES, AND STAIRWAYS SHALL BE COMPLETELY LAID OUT AND STAKED WITH VISIBLE MARKERS. THE STAKES SHALL BE APPROVED IN THE FIELD BY LANDSCAPE ARCHITECT PRIOR TO CONSTRUCTION. THE CONTRACTOR SHALL NOTIFY THE LANDSCAPE ARCHITECT 96 HOURS PRIOR TO SITE VISIT.
 9. BENCH AND LITTLER RECEPTACLES TO BE INSTALLED PER MANUFACTURER SPECIFICATIONS. PLUMB AND LEVEL UNLESS OTHERWISE NOTED.
 10. LAYOUT TO BE APPROVED IN THE FIELD BY LANDSCAPE ARCHITECT. THE CONTRACTOR SHALL VERIFY ALL EXISTING CONDITIONS, DIMENSIONS AND ELEVATIONS PRIOR TO CONSTRUCTION. NOTIFY THE OWNER AND LANDSCAPE ARCHITECT IN WRITINGS OF CONDITIONS ENCOUNTERED IN THE FIELD CONTRADICTORY TO THOSE SHOWN ON THE DRAWINGS.

Perkins&Will

Perkins & Will, PLLC dba Perkins&Will
Allen Pratt, Landscape Architect

1315 Peachtree St NE
Atlanta, GA 30309
404.873.2300
404.862.5823
www.perkinswill.com

CONSULTANTS

CIVIL

Smithers Engineers
3100 Old Canton Rd, Suite
201, Jackson, MS 39201

STRUCTURAL

Smithers Engineers
3100 Old Canton Rd, Suite 201,
Jackson, MS 39201

MEP

ERG Engineering
250 Katherine Drive, Flowood,
MS 39232

ARCHITECTURE

PERKINS&WILL
1315 Peachtree St. NE,
Atlanta, GA 30309

IRRIGATION

Hines, Inc.
1640 Riverside Ave suite 200
Fort Collins, CO 80524

COST ESTIMATING

CPE - Estimators
Decatur, GA 30030

WATER FEATURE

Aquatic Creations, Inc.
28039 Scott Road, #D200
Murren, GA 32555




PROJECT

**MDAH - MARGARET ANN
CRIGLER PARK**

300 N State St,
Jackson, MS 39201



KEY PLAN

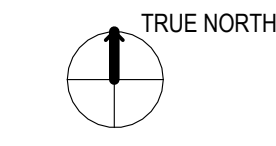

ISSUE CHART

1	ADDENDUM 2	9/1/2026
DATE	ISSUE	DATE
Job Number	802119.000	
TITLE		

LAYOUT PLAN

SHEET NUMBER

L01-00

© 2026 Perkins and Will

NL

Smithers Engineers
3100 Old Canton Rd, Suite
201, Jackson, MS 39201
STRUCTURAL

Smithers Engineers
100 Old Canton Rd, Suite 201,
Jackson, MS 39201
MEP

ERG Engineering
250 Katherine Drive, Flowood,
MS 39093

ARCHITECTURE
PERKINS&WILL

1315 Peachtree St. NE,
Atlanta, GA 30309

Hines, Inc.
1640 Riverside Ave suite 200

Fort Collins, CO 80524
COST ESTIMATING
CPE - Estimators

Decatur, GA 30030

Aquatic Creations, Inc.
28039 Scott Road, #D200



300 N State St,
Jackson, MS 39201

MDAH
MISSISSIPPI DEPARTMENT OF
ARCHIVES & HISTORY

Y PLAN



1. REFER TO PROJECT SPECIFICATIONS FOR COMPLETE SITE MOCKUP INFORMATION.
2. CONTRACTOR TO PROVIDE SCHEDULE FOR SITE MOCKUP REVIEWS PRIOR TO COMMENCEMENT OF WORK.
3. CONTRACTOR TO CONDUCT PRECON MEETING TO REVIEW PROCESS FOR ALL SITE MOCKUPS PRIOR TO COMMENCEMENT OF WORK.

1. **CAST-IN-PLACE CONCRETE WALLS:** REFER TO CIVIL DRAWINGS AND SECTION 33 00 01 CP CONCRETE FOR MIX DESIGN AND ASSEMBLY DETAILS. REFER TO SECTION 33 03 00 ARCHITECTURAL CP CONCRETE FOR MOCUP REQUIREMENTS, INTEGRAL COLOR SPECIFICATIONS, AND FINISH SPECIFICATIONS.
2. **CONCRETE PAVING TYPE 01:** REFER TO CIVIL DRAWINGS AND SECTION 32 13 13 CONCRETE PAVING AND SIDEWALKS FOR MIX DESIGN AND ASSEMBLY DETAILS.
3. **CONCRETE PAVING TYPE 02:** REFER TO CIVIL DRAWINGS AND SECTION 32 13 13 CONCRETE PAVING AND SIDEWALKS FOR MIX DESIGN AND ASSEMBLY DETAILS. REFER TO 32 13 16 FOR MOCUP REQUIREMENTS, INTEGRAL COLOR SPECIFICATIONS, AND FINISH SPECIFICATION.
4. ALL CURVES TO BE TRUE RADI WITHOUT STRAIGHT SEGMENTS.
5. DO NOT SCALE THESE DRAWINGS.
6. UTILITY WORK IS NOT INDICATED ON THIS DRAWING. REFER TO CIVIL DRAWINGS FOR WORK RELATED TO UTILITY CENTERLINES.
7. DIMENSIONS ARE FROM BACK OF CURB, TO FACE OF WALL, TO OUTSIDE EDGE OF PAVEMENTS, FROM UTILITY CENTERLINES TO HARDSCAPE CENTERLINE, TO CENTERLINE OF PAVEMENTS, TO OUTSIDE EDGE OF PAVEMENTS, TO CENTERLINES OF STAIRS, FROM EDGE OF PAVEMENT TO FACE OF WALL.
8. ALL WALLS, COLLUMS, SIDEWALKS, PATHWAYS, FENCES, AND STAIRWAYS SHALL BE COMPLETELY LAID OUT AND STAKED WITH VISIBLE MARKERS. THE STAKES SHALL BE APPROVED IN THE FIELD BY LANDSCAPE ARCHITECT PRIOR TO CONSTRUCTION. THE CONTRACTOR SHALL NOTIFY THE LANDSCAPE ARCHITECT 96 HOURS PRIOR TO SITE VISIT.
9. BENCH AND UPLIFT RECEPTACLES TO BE INSTALLED PER MANUFACTURER SPECIFICATIONS, PLUMB AND LEVEL UNLESS OTHERWISE NOTED.
10. LAYOUT TO BE APPROVED IN THE FIELD BY LANDSCAPE ARCHITECT. THE CONTRACTOR SHALL VERIFY ALL EXISTING CONDITIONS, DIMENSIONS AND ELEVATIONS PRIOR TO CONSTRUCTION. NOTIFY THE OWNER AND LANDSCAPE ARCHITECT IN WRITING OF ANY CONDITIONS ENCOUNTERED IN THE FIELD CONTRADICTORY TO THOSE SHOWN ON THE DRAWINGS.


1	ADDENDUM 2	9/1/2026
MARK	ISSUE	DATE


Job Number 802119.000

TITLE

SHEET NUMBER


_01-01

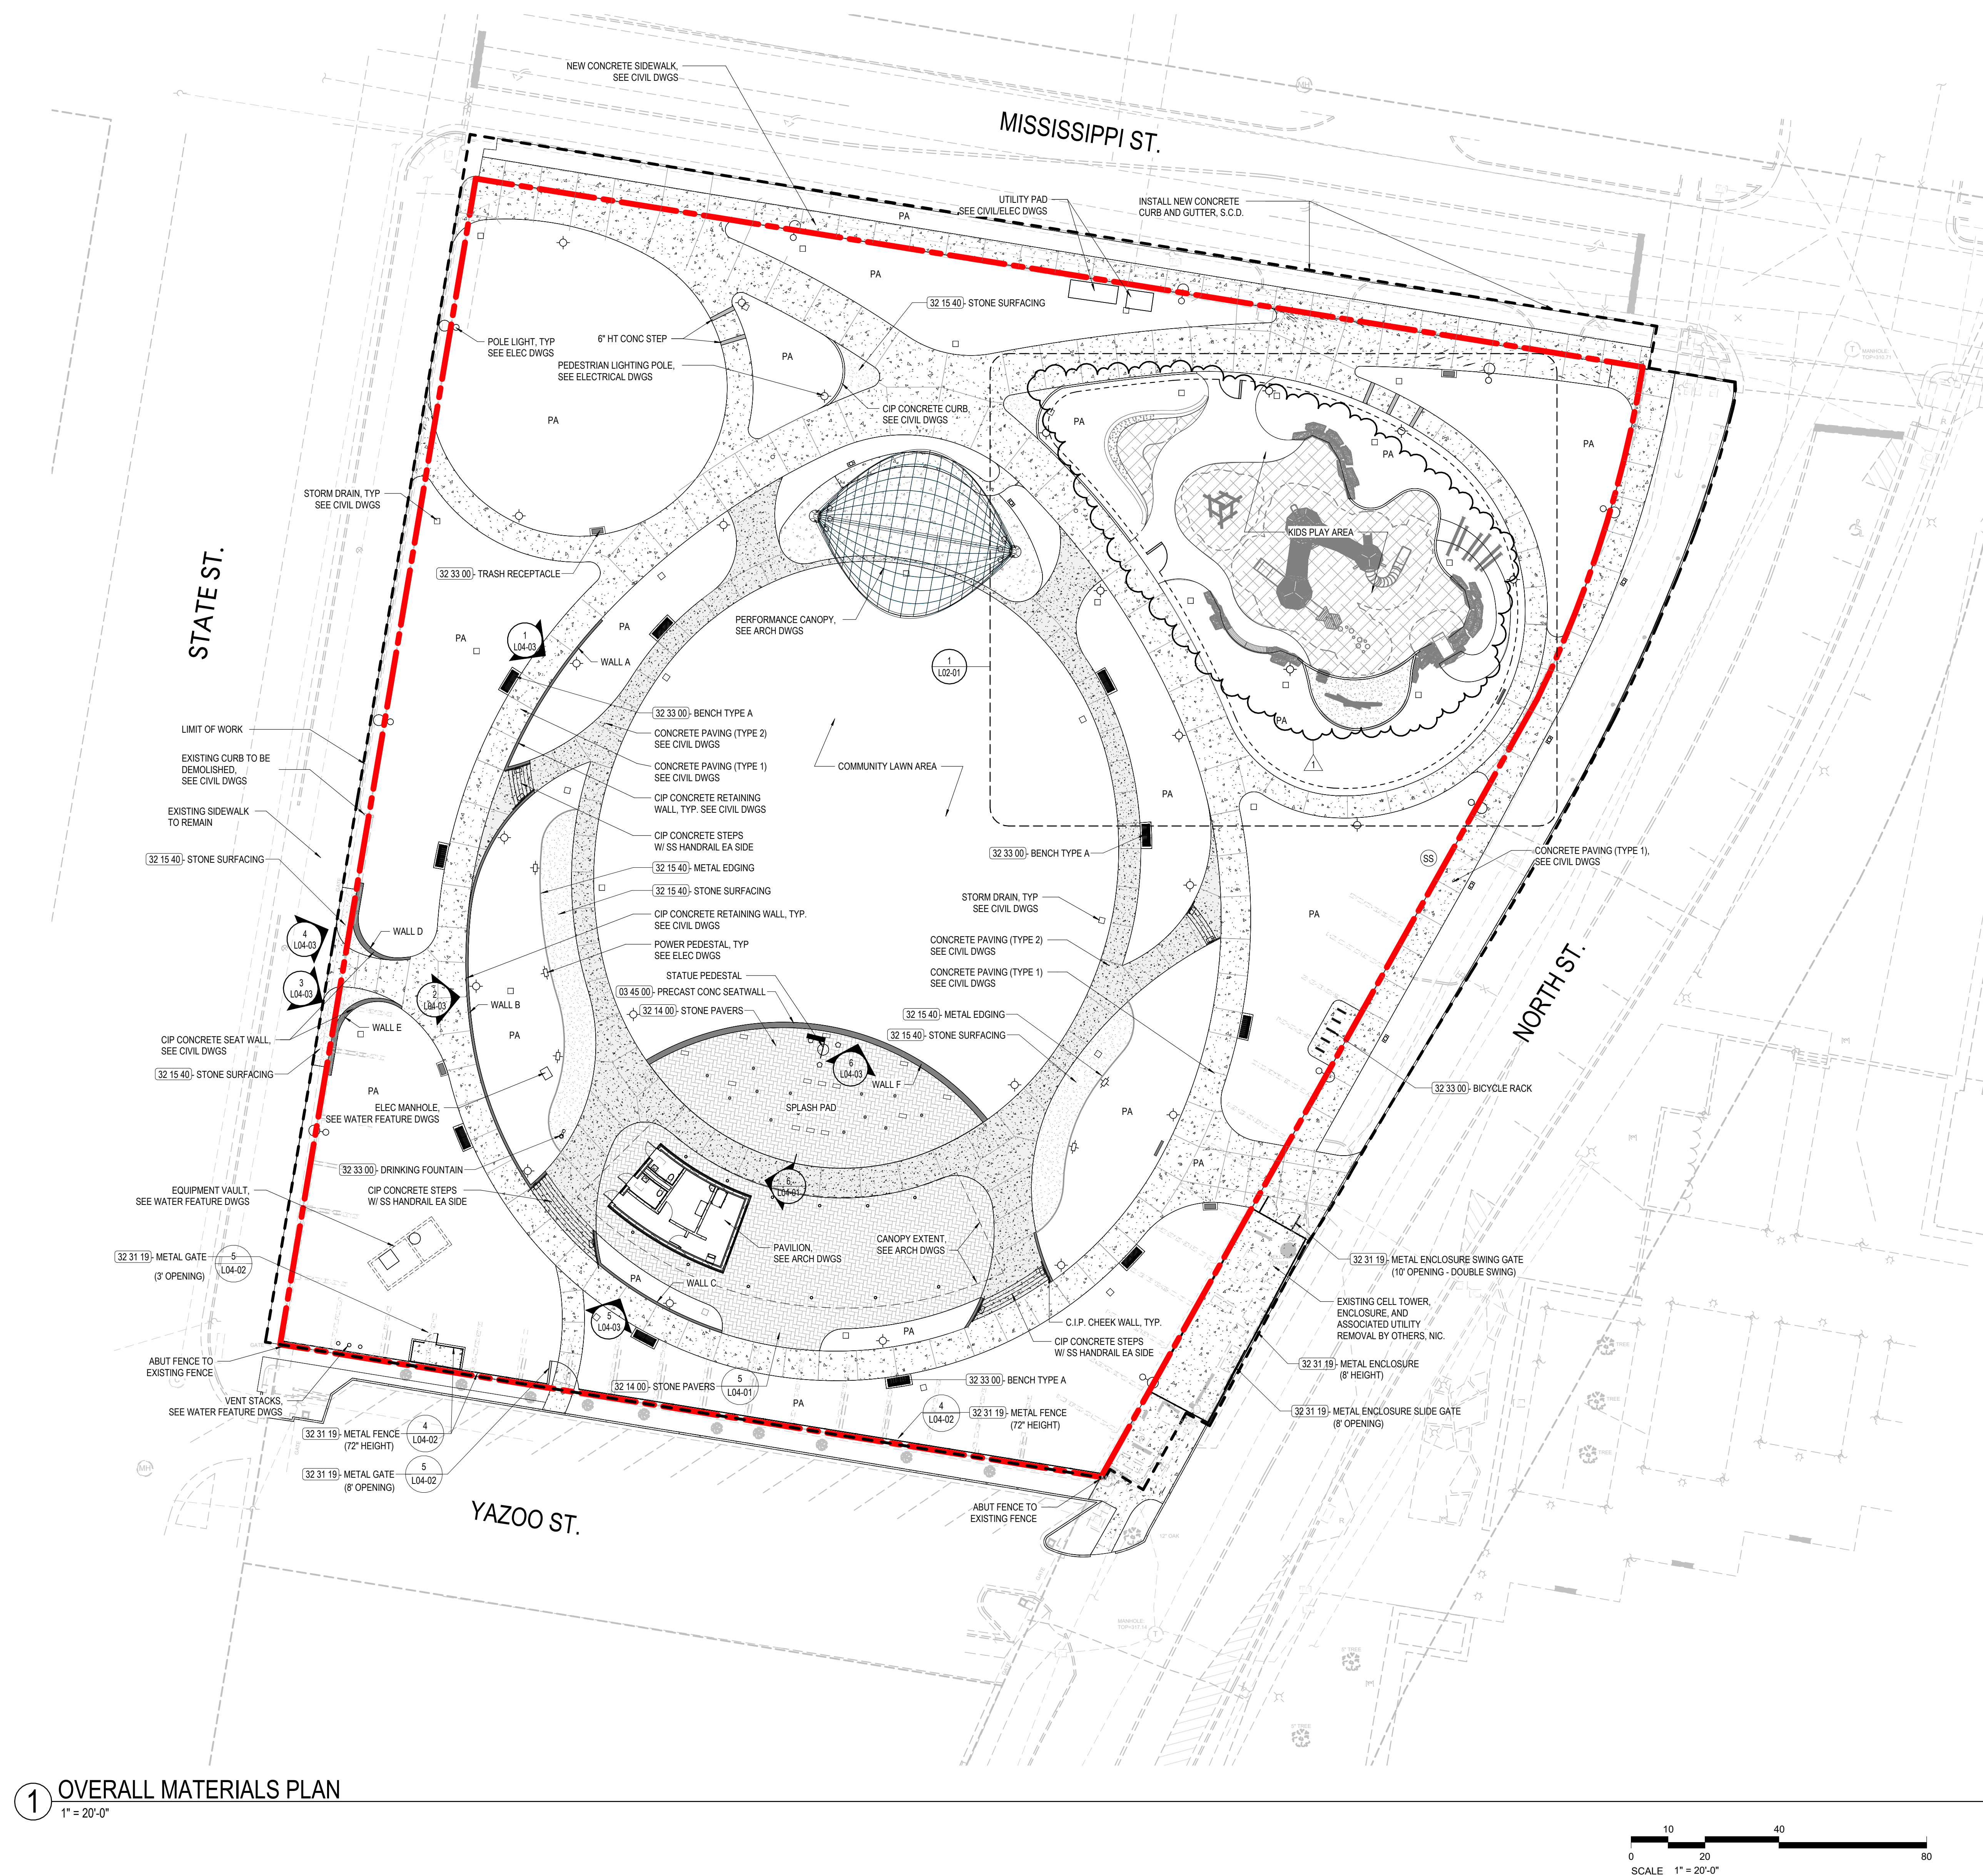

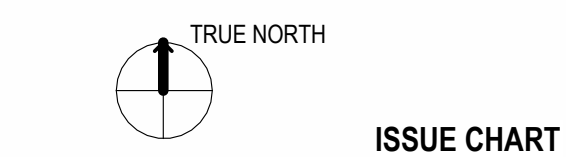

1	ADDENDUM 2	9/1/2026
DATE	DATE	DATE
1	2	3
WEEK	ISSUE	DATE
Job Number	802119.000	TITLE

CONSTRUCTION DOCUMENTS - ISSUED FOR CONSTRUCTION 07/24/2026

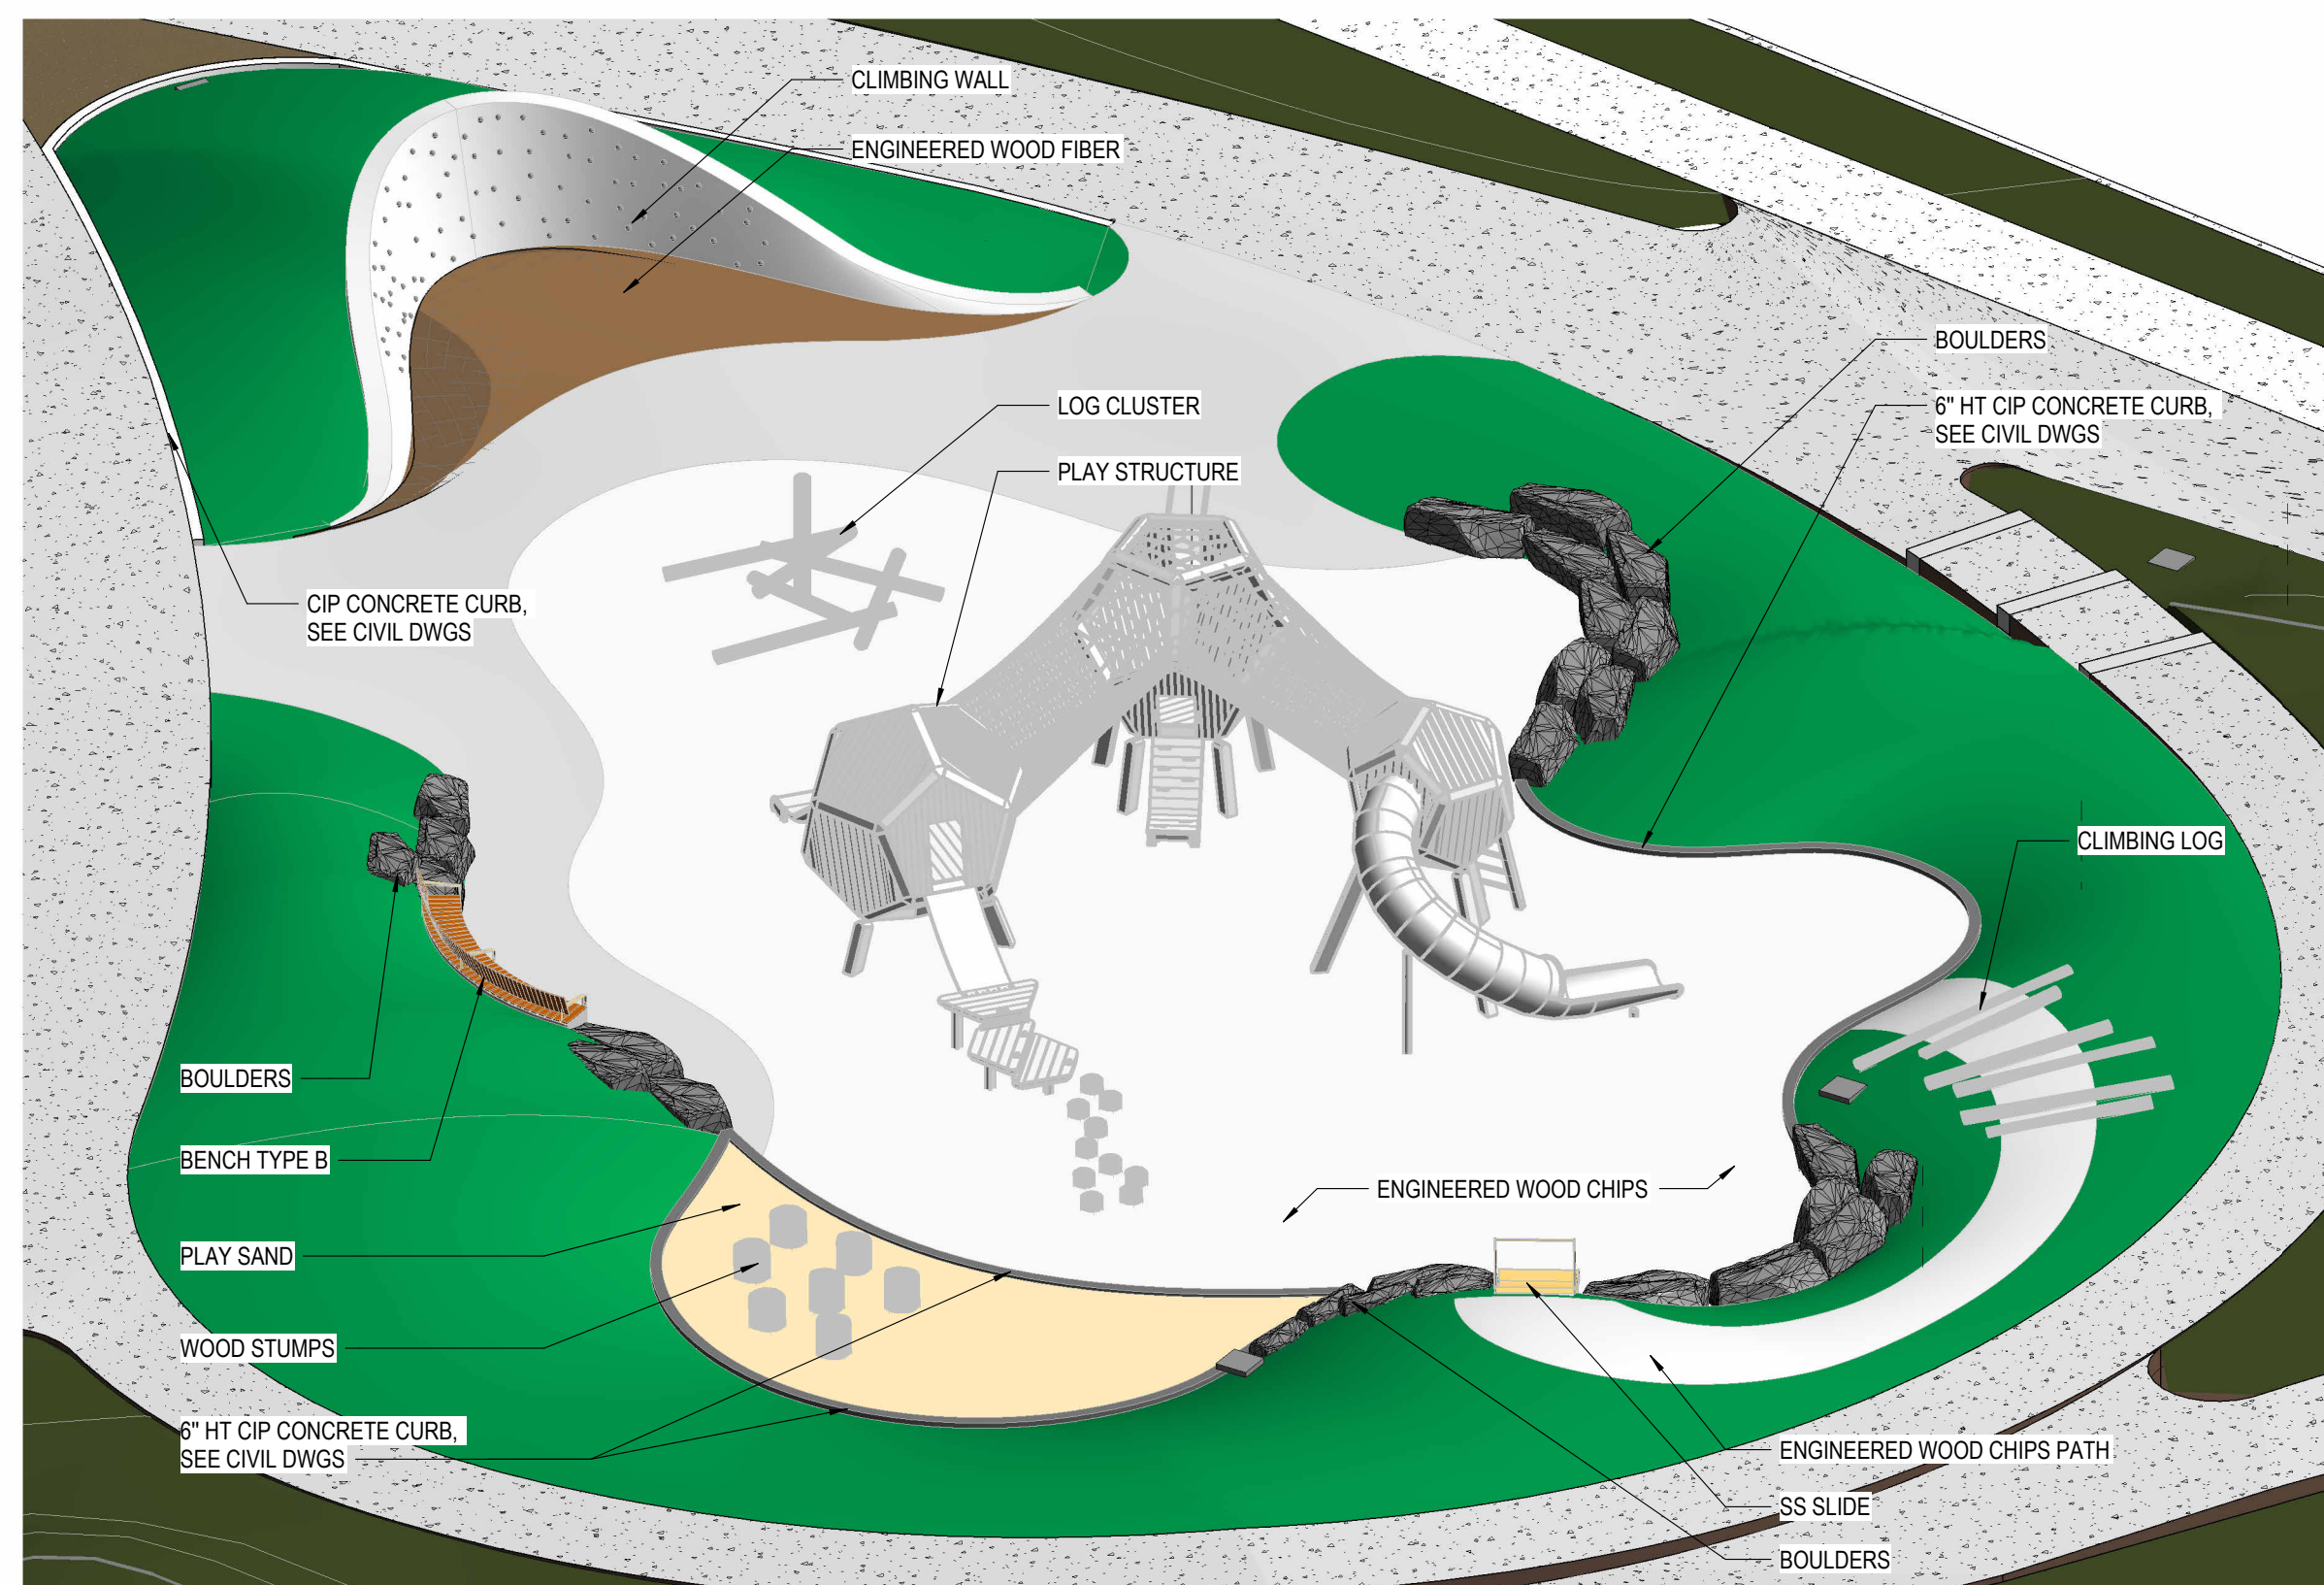

4 KIDS PLAY AREA AXON


LEGEND

ACCESSIBILITY

- 60" WIDE ACCESSIBLE PATH,
MAX SLOPE 1:20, MAX CROSS SLOPE
1:48, CAN NARROW TO 36" FOR MAX 60"
- 60" TURNING SPACE PER 2009 ICC
A117.1 1108.4.3.1
- WHEELCHAIR PARKING SPACE,
24"X48" MIN.,
TYP. ALL TRANSFER LOCATIONS
- TRANSFER PLATFORM WITH GRAB BAR,
14"X24" MIN.,
TYP. ALL TRANSFER LOCATIONS

2 ENLARGEMENT - KIDS PLAY - ACCESSIBILITY


1" = 10'-0"

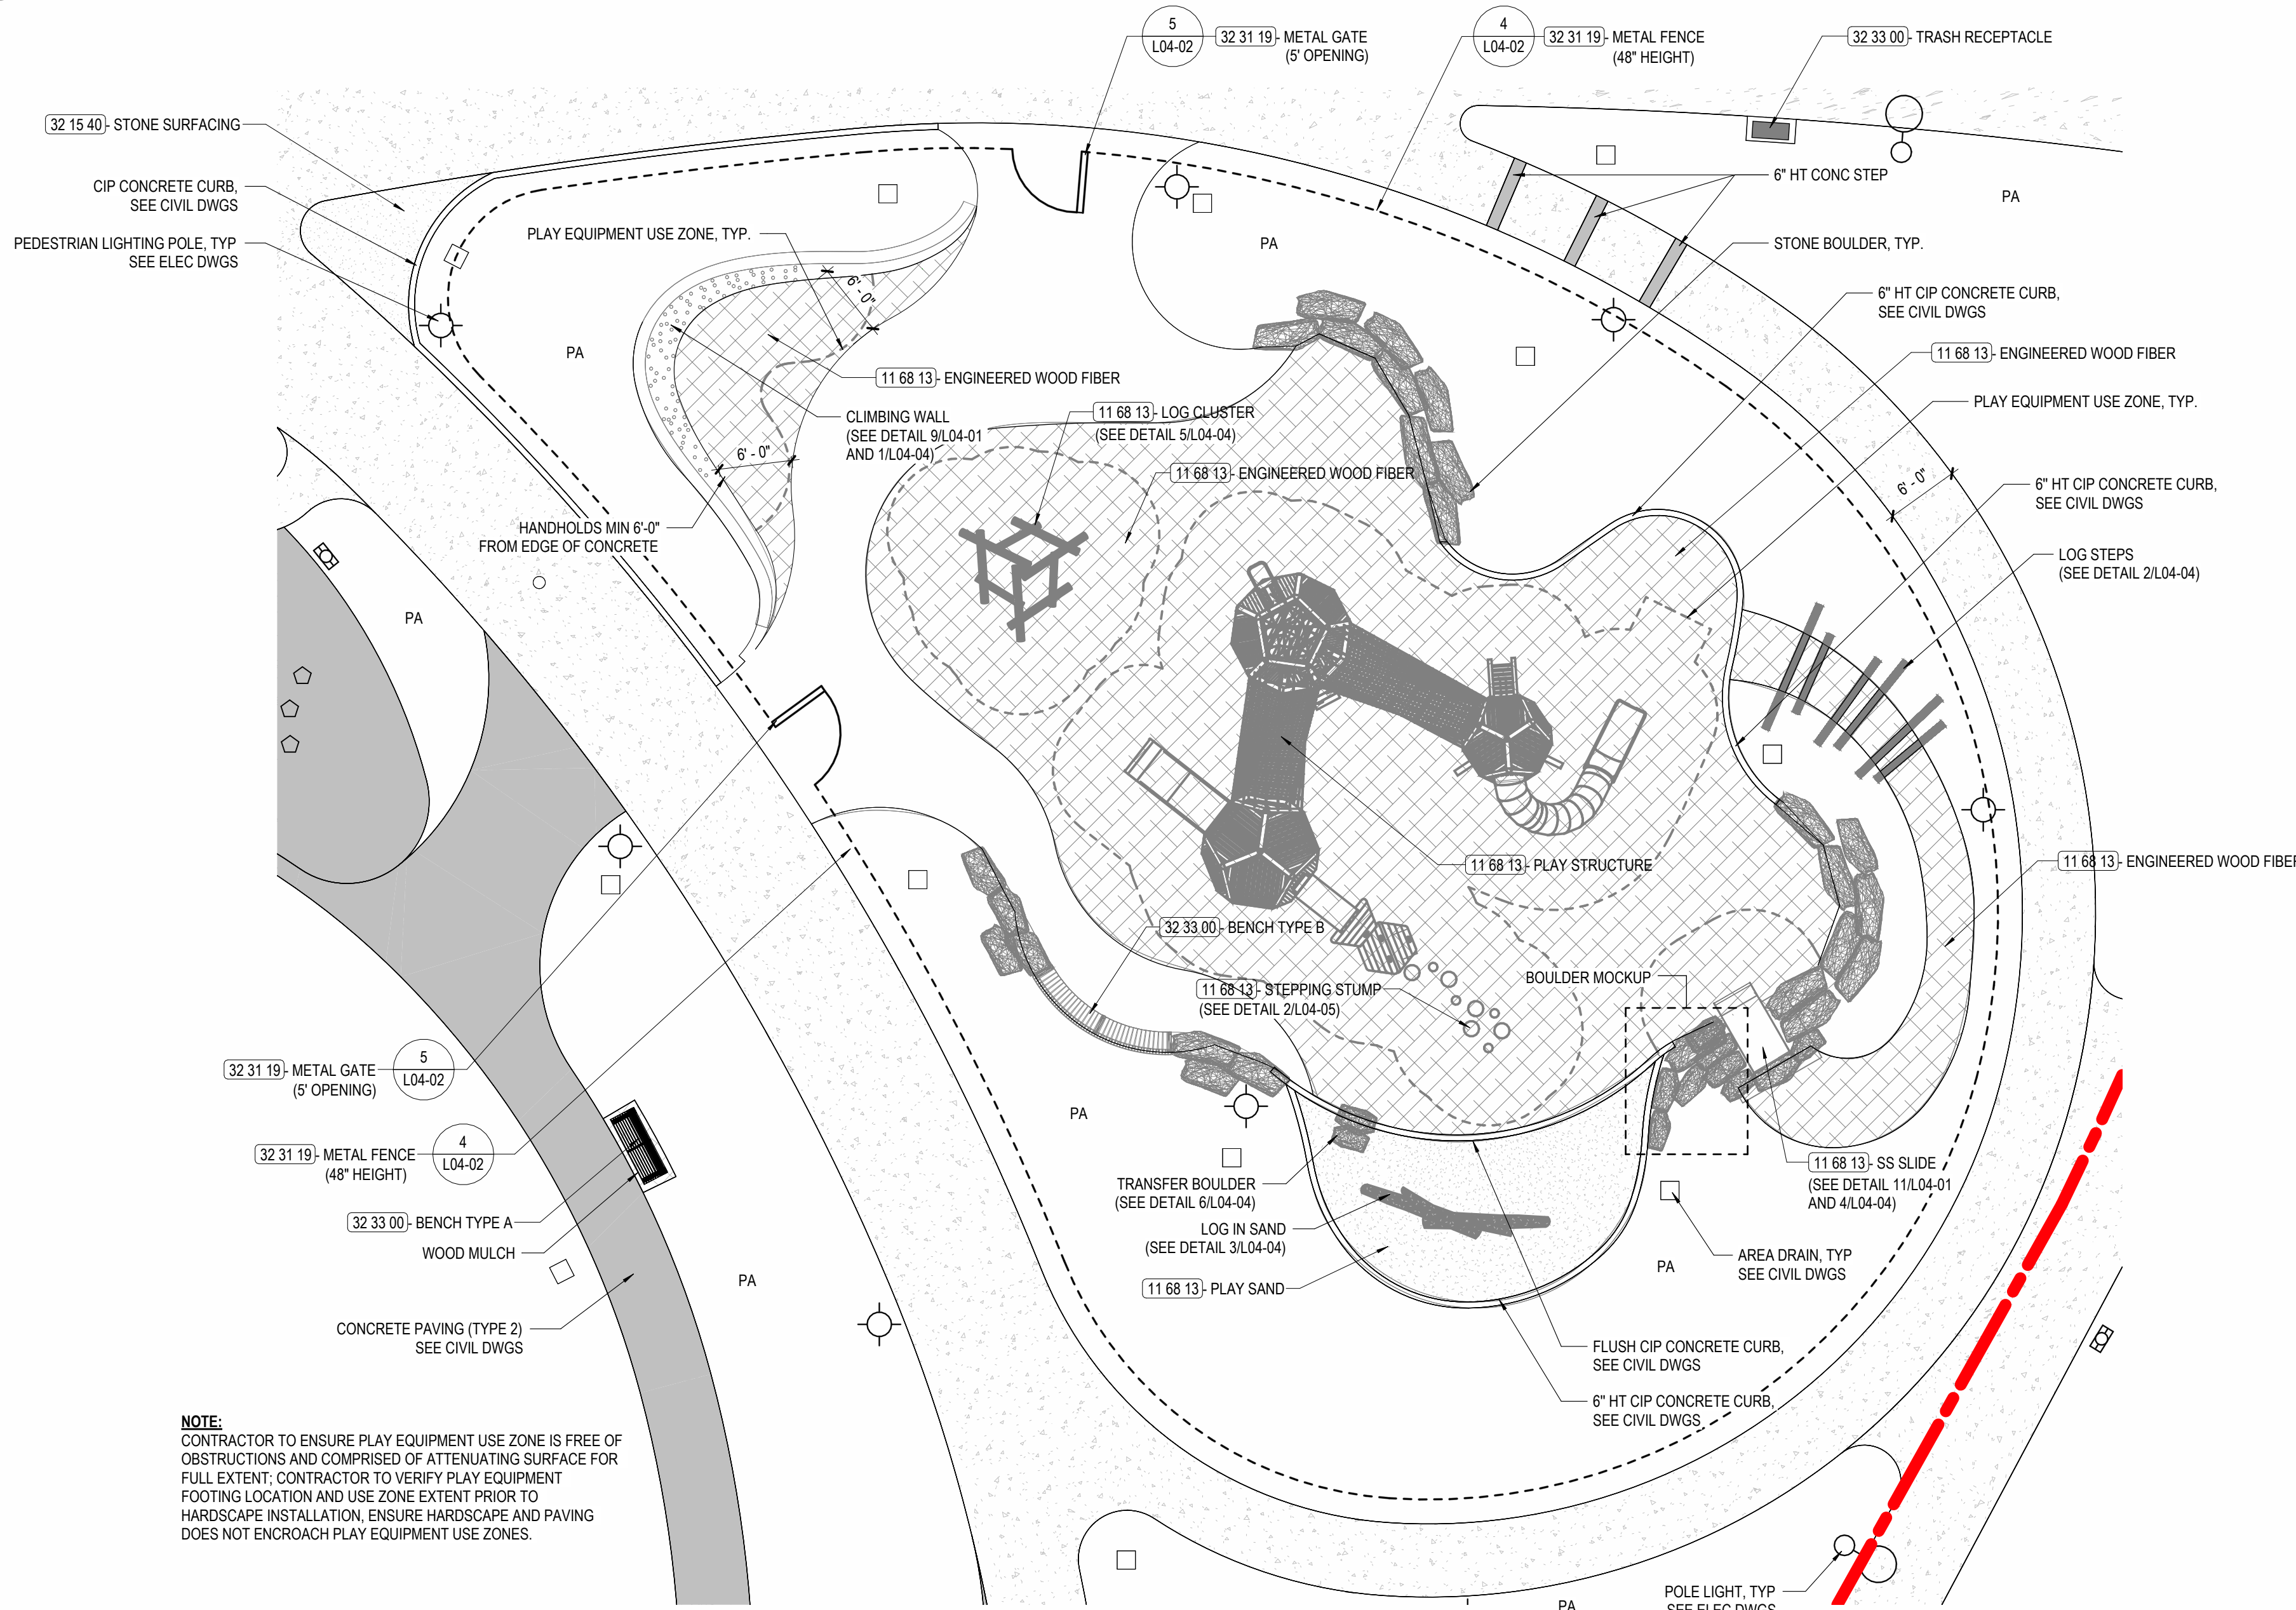

NOTE:
CONTRACTOR TO ENSURE PLAY EQUIPMENT USE ZONE IS FREE OF
OBSTRUCTIONS AND COMPRISED OF ATTENUATING SURFACE FOR
FULL EXTENT; CONTRACTOR TO VERIFY PLAY EQUIPMENT
FOOTING LOCATION AND USE ZONE EXTENT PRIOR TO
HARDSCAPE INSTALLATION. ENSURE HARDSCAPE AND PAVING
DOES NOT ENCRGOACH PLAY EQUIPMENT USE ZONES.


1 ENLARGEMENT - KIDS PLAY

1" = 10'-0"

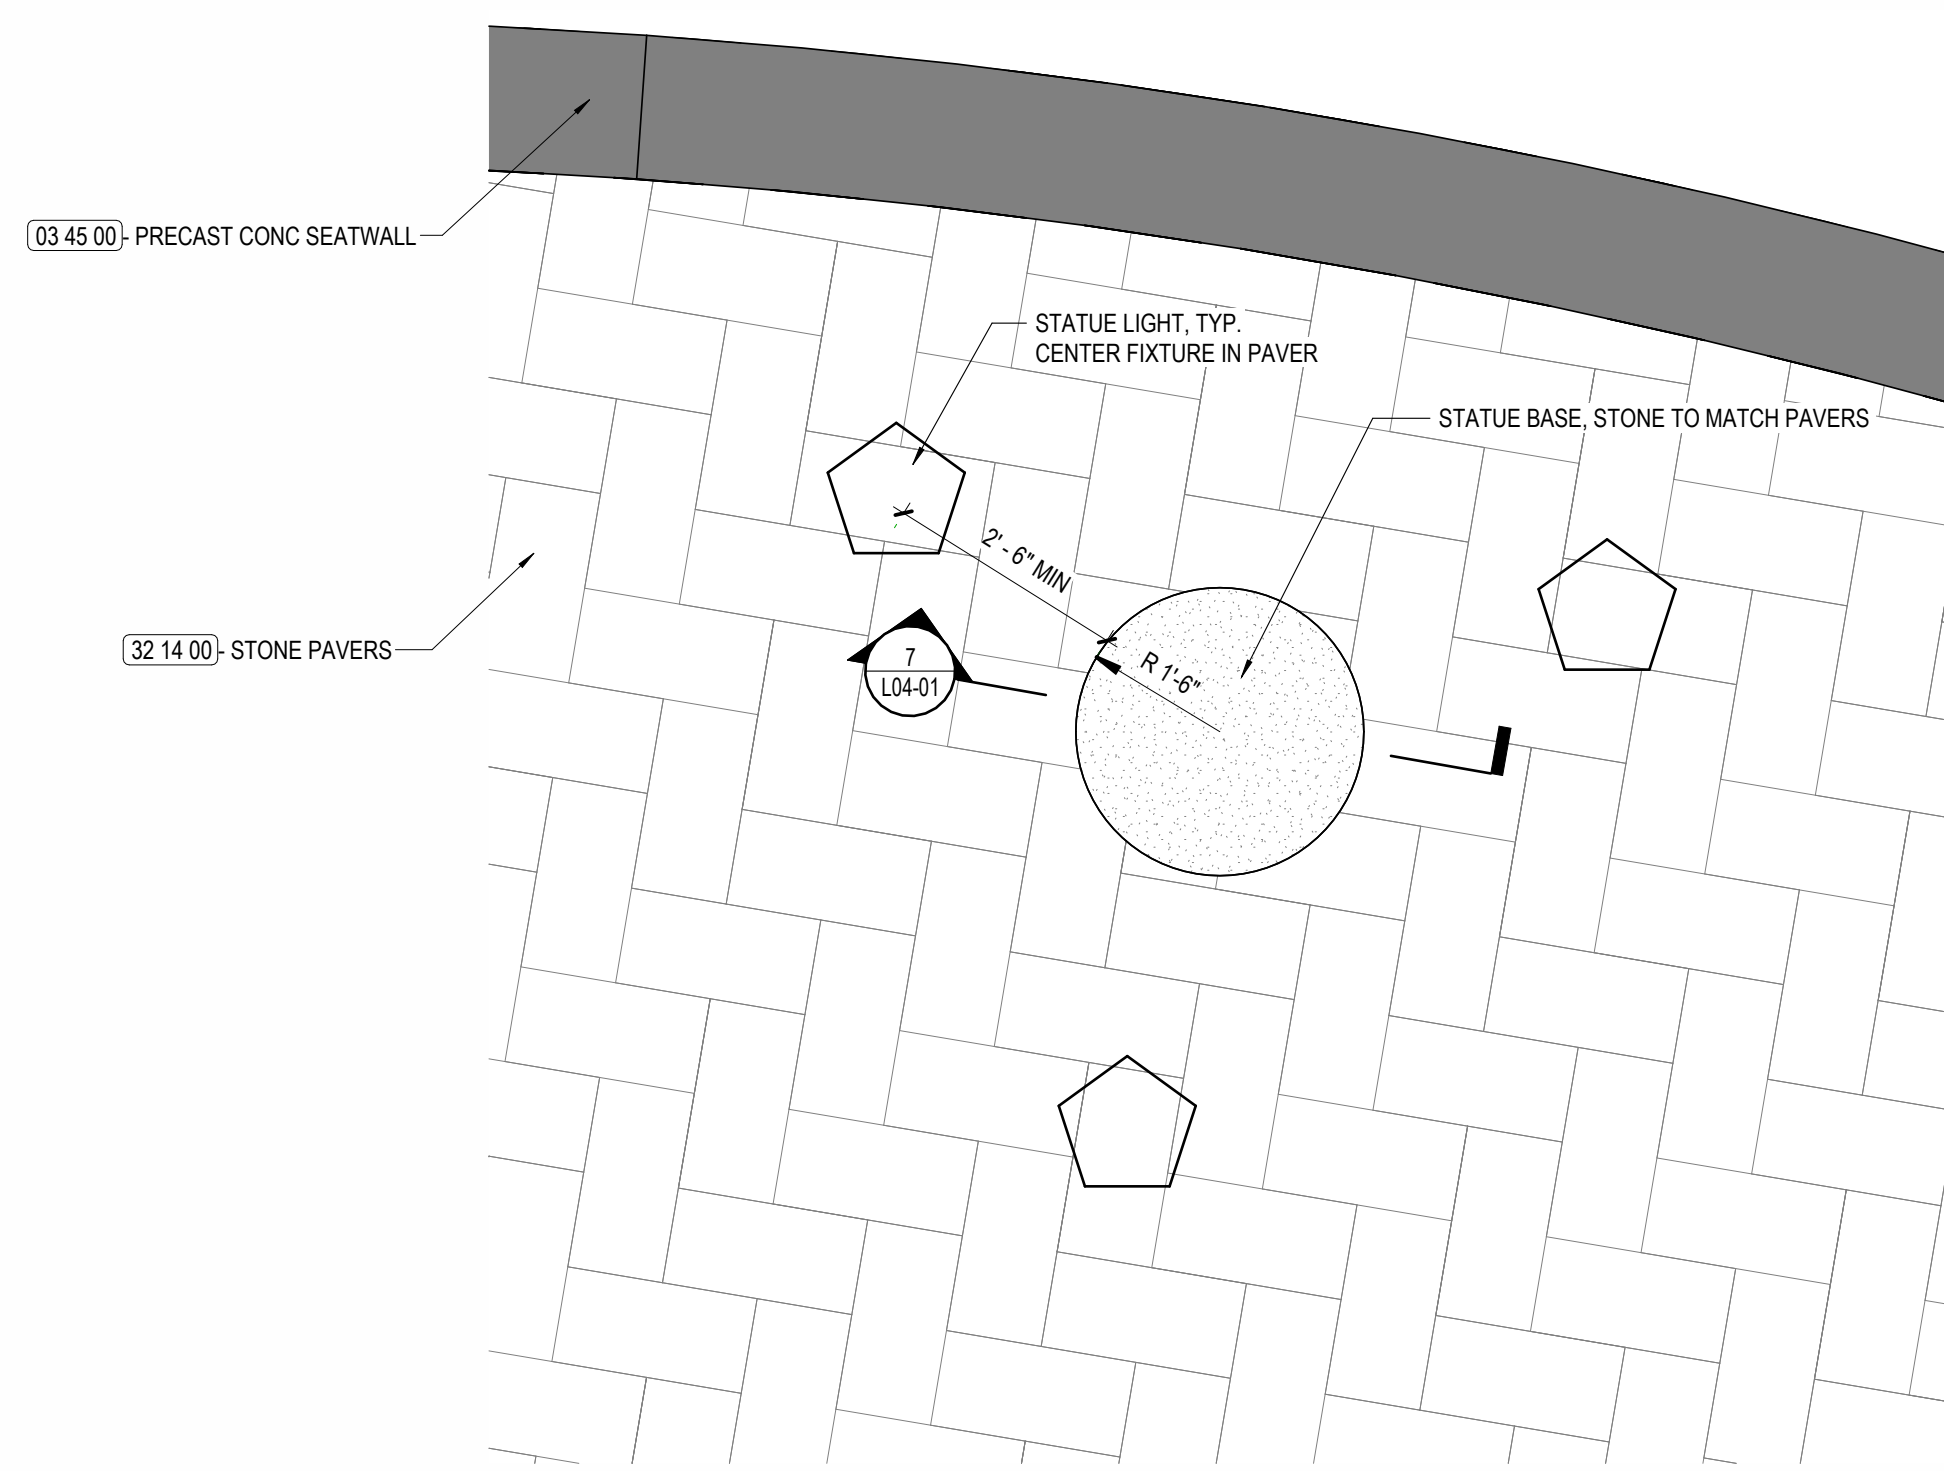

3 ENLARGEMENT - STATUE

1/2" = 1'-0"

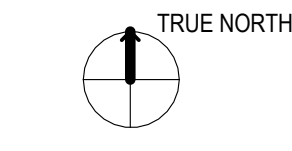


GENERAL LIGHTING NOTES:

1. THIS DRAWING IS FOR LAYOUT OF FIXTURES ONLY.
2. THE DRAWINGS INDICATE DESIGN INTENT ONLY. THEY DO NOT REFLECT AND/OR DEPICT ELECTRICAL DESIGN. THEY ARE NOT INTENDED TO SHOW THE EXACT LOCATION OF ELECTRICAL COMPONENTS, ETC., OR THE ROUTING OF CONDUIT.
3. NOTIFY THE LANDSCAPE ARCHITECT IN WRITING OF CONDITIONS ENCOUNTERED IN THE FIELD CONTRADICTORY TO THOSE SHOWN ON THE DRAWINGS.
4. THE CONTRACTOR IS RESPONSIBLE FOR COORDINATING ALL CONSTRUCTION ACTIVITIES RELATED TO THIS LIGHTING LAYOUT.
5. CONTRACTOR SHALL BE RESPONSIBLE FOR ANY DAMAGES TO EXISTING UTILITIES, STRUCTURES, PAVING, LANDSCAPE MATERIALS AND/OR WORK OF OTHER TRADES RESULTING FROM ELECTRICAL WORK.
6. REFER TO LIGHT FIXTURE SCHEDULE FOR FIXTURE TYPE INDICATION (LETTER) AND SYMBOL DESCRIPTION.
7. THE CONTRACTOR SHALL MAKE ADJUSTMENTS IN FIXTURE LAYOUT, AIM FIXTURES AND LOCK DOWN ANY ADJUSTING FASTENERS ON FIXTURES SUBJECT TO THE FINAL APPROVAL OF LAYOUT AND AIMING BY THE LANDSCAPE ARCHITECT.
8. PROTECT ALL EQUIPMENT, COMPONENTS, ETC. DURING CONSTRUCTION FROM DIRT, CHEMICAL, AND MECHANICAL DAMAGE, ETC. PROTECT ALL CONDUIT OPENINGS SO THAT NO FOREIGN MATERIAL WILL ENTER THE CONDUIT.


MATERIAL & LAYOUT NOTES:

1. **CAST-IN-PLACE CONCRETE WALLS** - REFER TO CIVIL DRAWINGS AND SECTION 03 30 00 CP CONCRETE FOR MIX DESIGN AND ASSEMBLY DETAILS. REFER TO SECTION 03 33 00 ARCHITECTURAL CIP CONCRETE FOR MOCKUP REQUIREMENTS, INTEGRAL COLOR SPECIFICATIONS, AND FINISH SPECIFICATIONS.
2. **CONCRETE PAVING TYPE 01** - REFER TO CIVIL DRAWINGS AND SECTION 32 13 13 CONCRETE PAVING AND SIDEWALKS FOR MIX DESIGN AND ASSEMBLY DETAILS.
3. **CONCRETE PAVING TYPE 02** - REFER TO CIVIL DRAWINGS AND SECTION 32 13 13 CONCRETE PAVING AND SIDEWALKS FOR MIX DESIGN AND ASSEMBLY DETAILS. REFER TO 32 13 16 FOR MOCKUP REQUIREMENTS, INTEGRAL COLOR SPECIFICATIONS, AND FINISH SPECIFICATION.
4. ALL CURVES TO BE TRUE RADI WITHOUT STRAIGHT SEGMENTS.
5. DO NOT SCALE THESE DRAWINGS.
6. UTILITY WORK IS NOT INDICATED ON THIS DRAWING. REFER TO CIVIL DRAWINGS FOR WORK RELATED TO UTILITIES.
7. DIMENSIONS ARE FROM BACK OF CURB, TO FACE OF WALL, TO OUTSIDE EDGE OF PAVEMENTS; FROM COLUMN CENTERLINES TO HARDSCAPE CENTERLINES, TO CENTERLINE OF PAVEMENTS, TO OUTSIDE EDGE OF PAVEMENTS, TO CENTERLINES OF STAIRS; FROM EDGE OF PAVEMENT TO FACE OF WALL.
8. ALL WALLS, COLUMNS, SIDEWALKS, PATHWAYS, FENCES, AND STAIRWAYS SHALL BE COMPLETELY LAID OUT AND STAKED WITH VISIBLE MARKERS. THE STAKES SHALL BE APPROVED IN THE FIELD BY LANDSCAPE ARCHITECT PRIOR TO CONSTRUCTION. THE CONTRACTOR SHALL NOTIFY THE LANDSCAPE ARCHITECT 96 HOURS PRIOR TO SITE VISIT.
9. BENCH AND LITTER RECEPTACLES TO BE INSTALLED PER MANUFACTURER SPECIFICATIONS, PLUMB AND LEVEL UNLESS OTHERWISE NOTED.
10. LAYOUT TO BE APPROVED IN THE FIELD BY LANDSCAPE ARCHITECT. THE CONTRACTOR SHALL VERIFY ALL EXISTING CONDITIONS, DIMENSIONS AND ELEVATIONS PRIOR TO CONSTRUCTION. NOTIFY THE OWNER AND LANDSCAPE ARCHITECT IN WRITING OF CONDITIONS ENCOUNTERED IN THE FIELD CONTRADICTORY TO THOSE SHOWN ON THE DRAWINGS.

1	ADDENDUM 2	9/1/2026
MARK	ISSUE	DATE
Job Number		802119.000
TITLE		

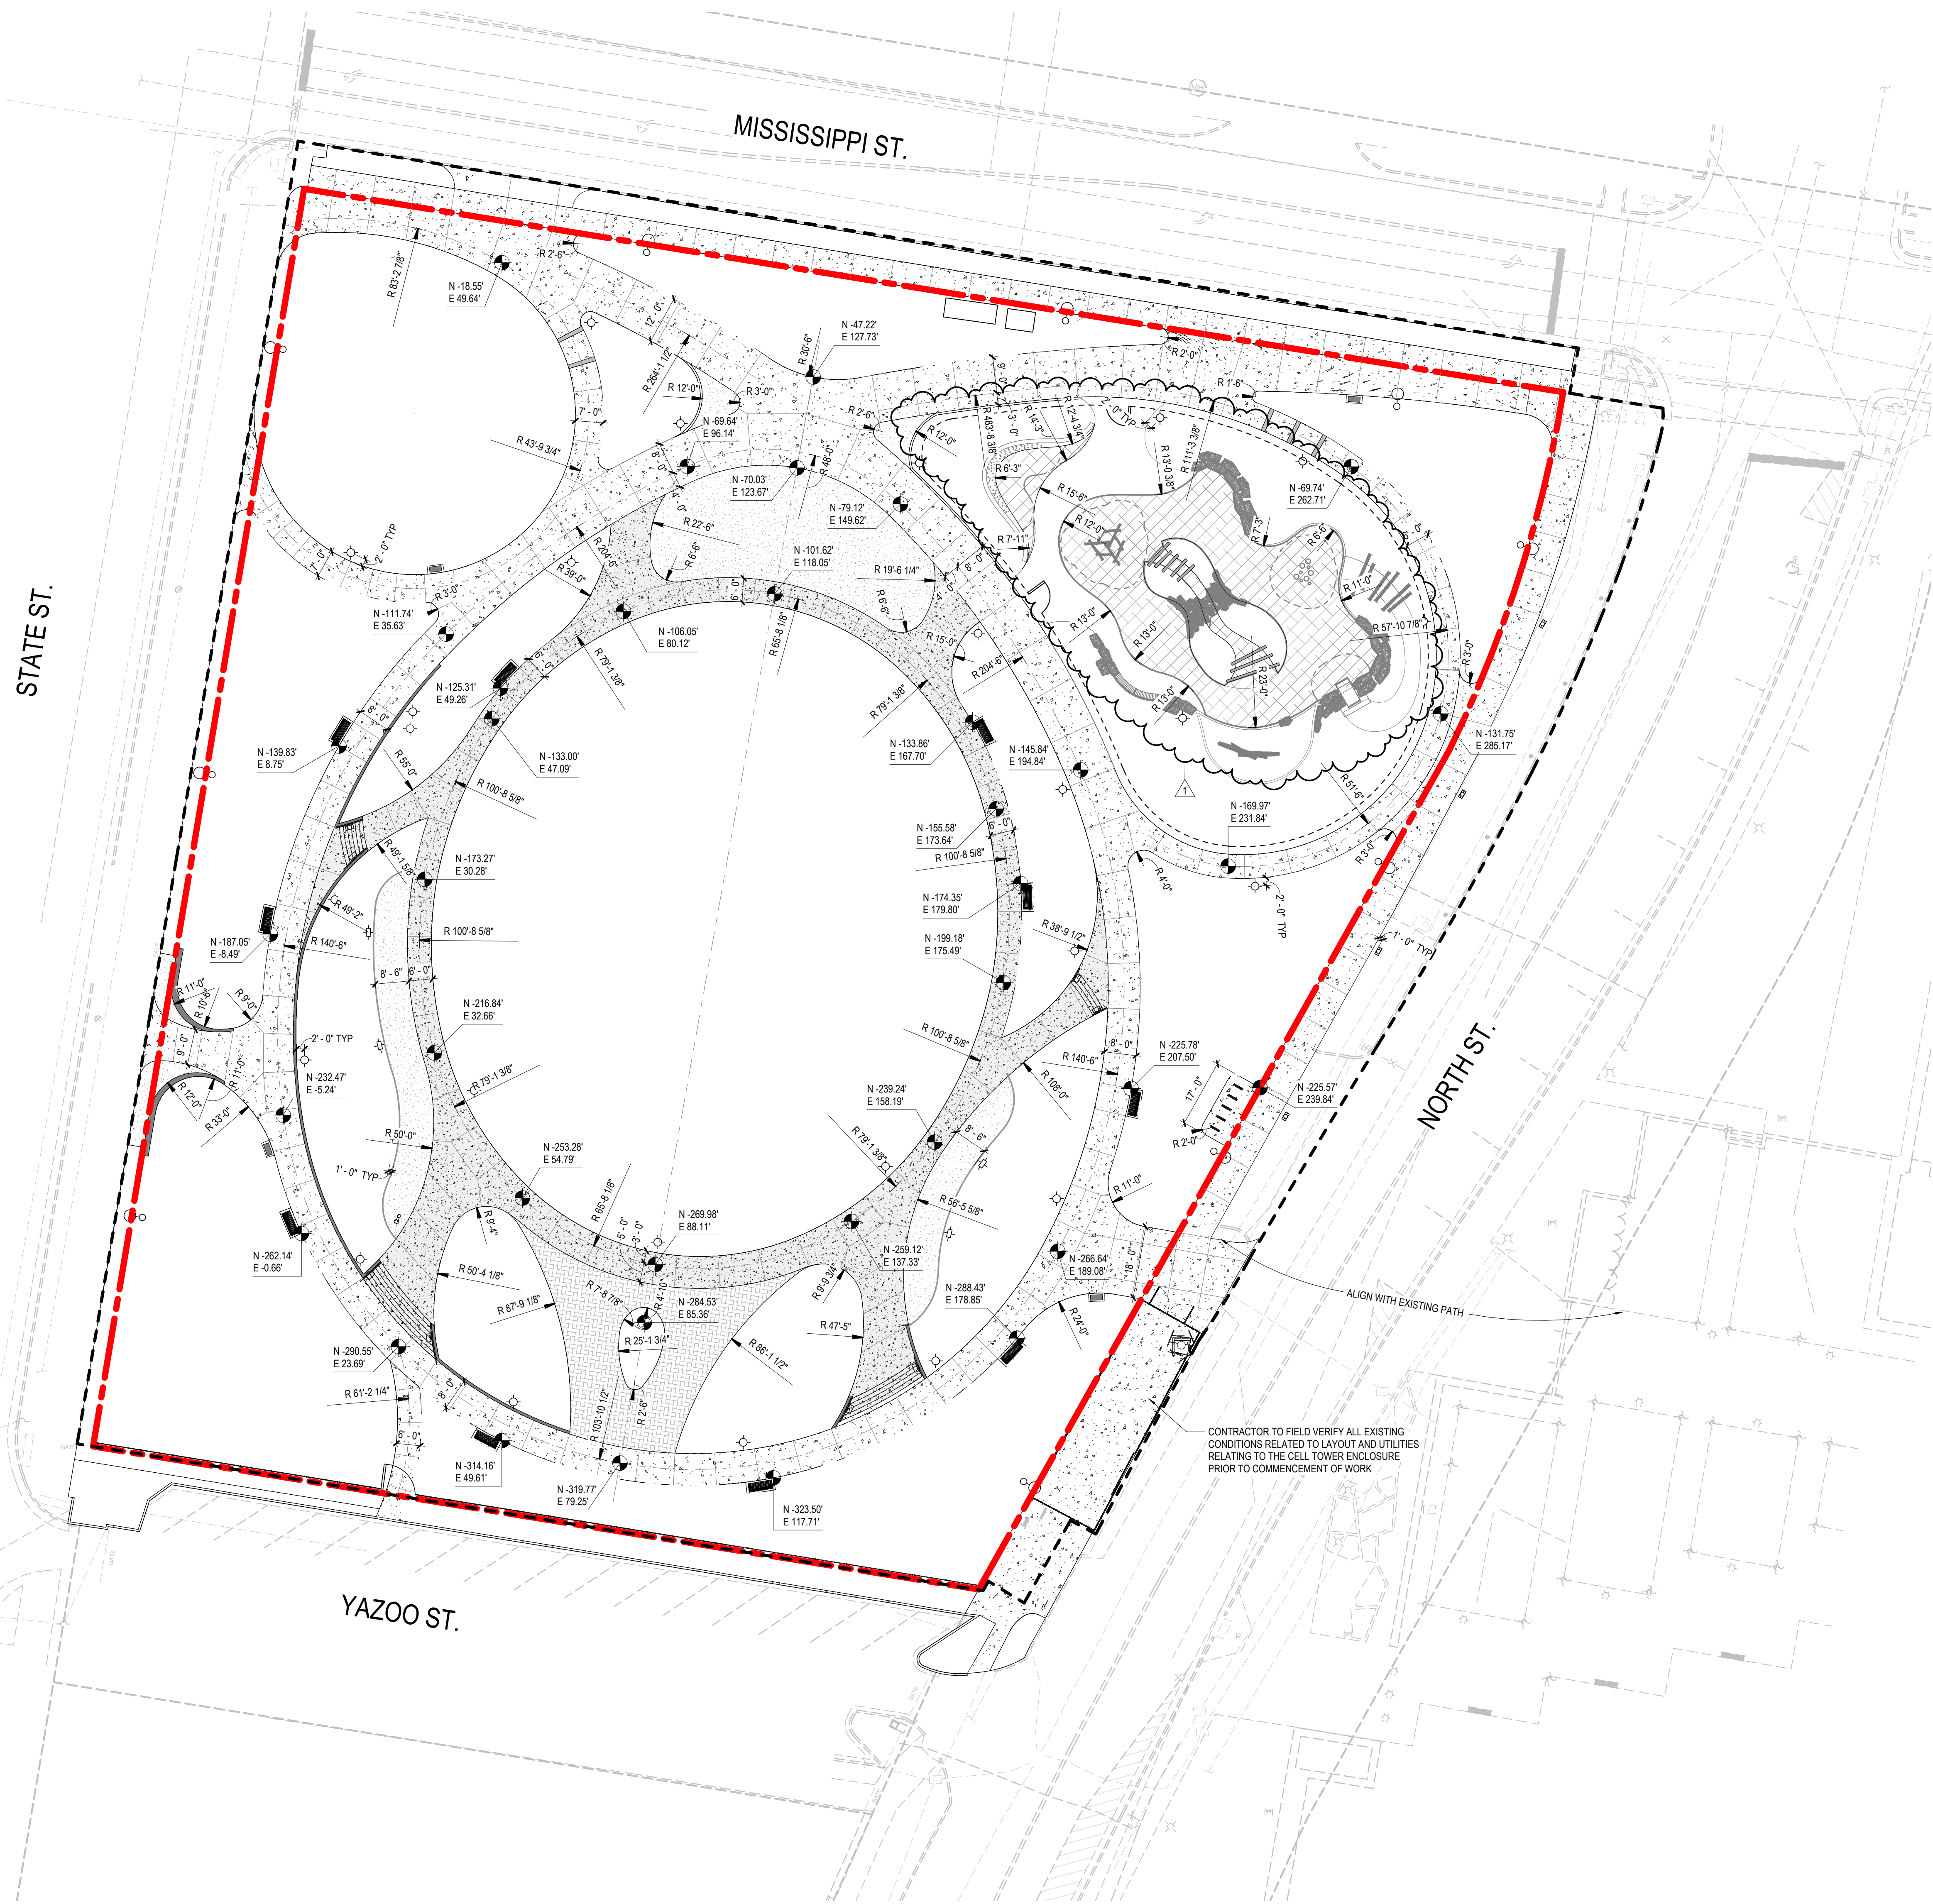

9/1/2026 1:52:19 AM Autodesk Docs\\Margaret Ann Crigler\\LAND\\MDAH-Margaret Ann Crigler Park.v4

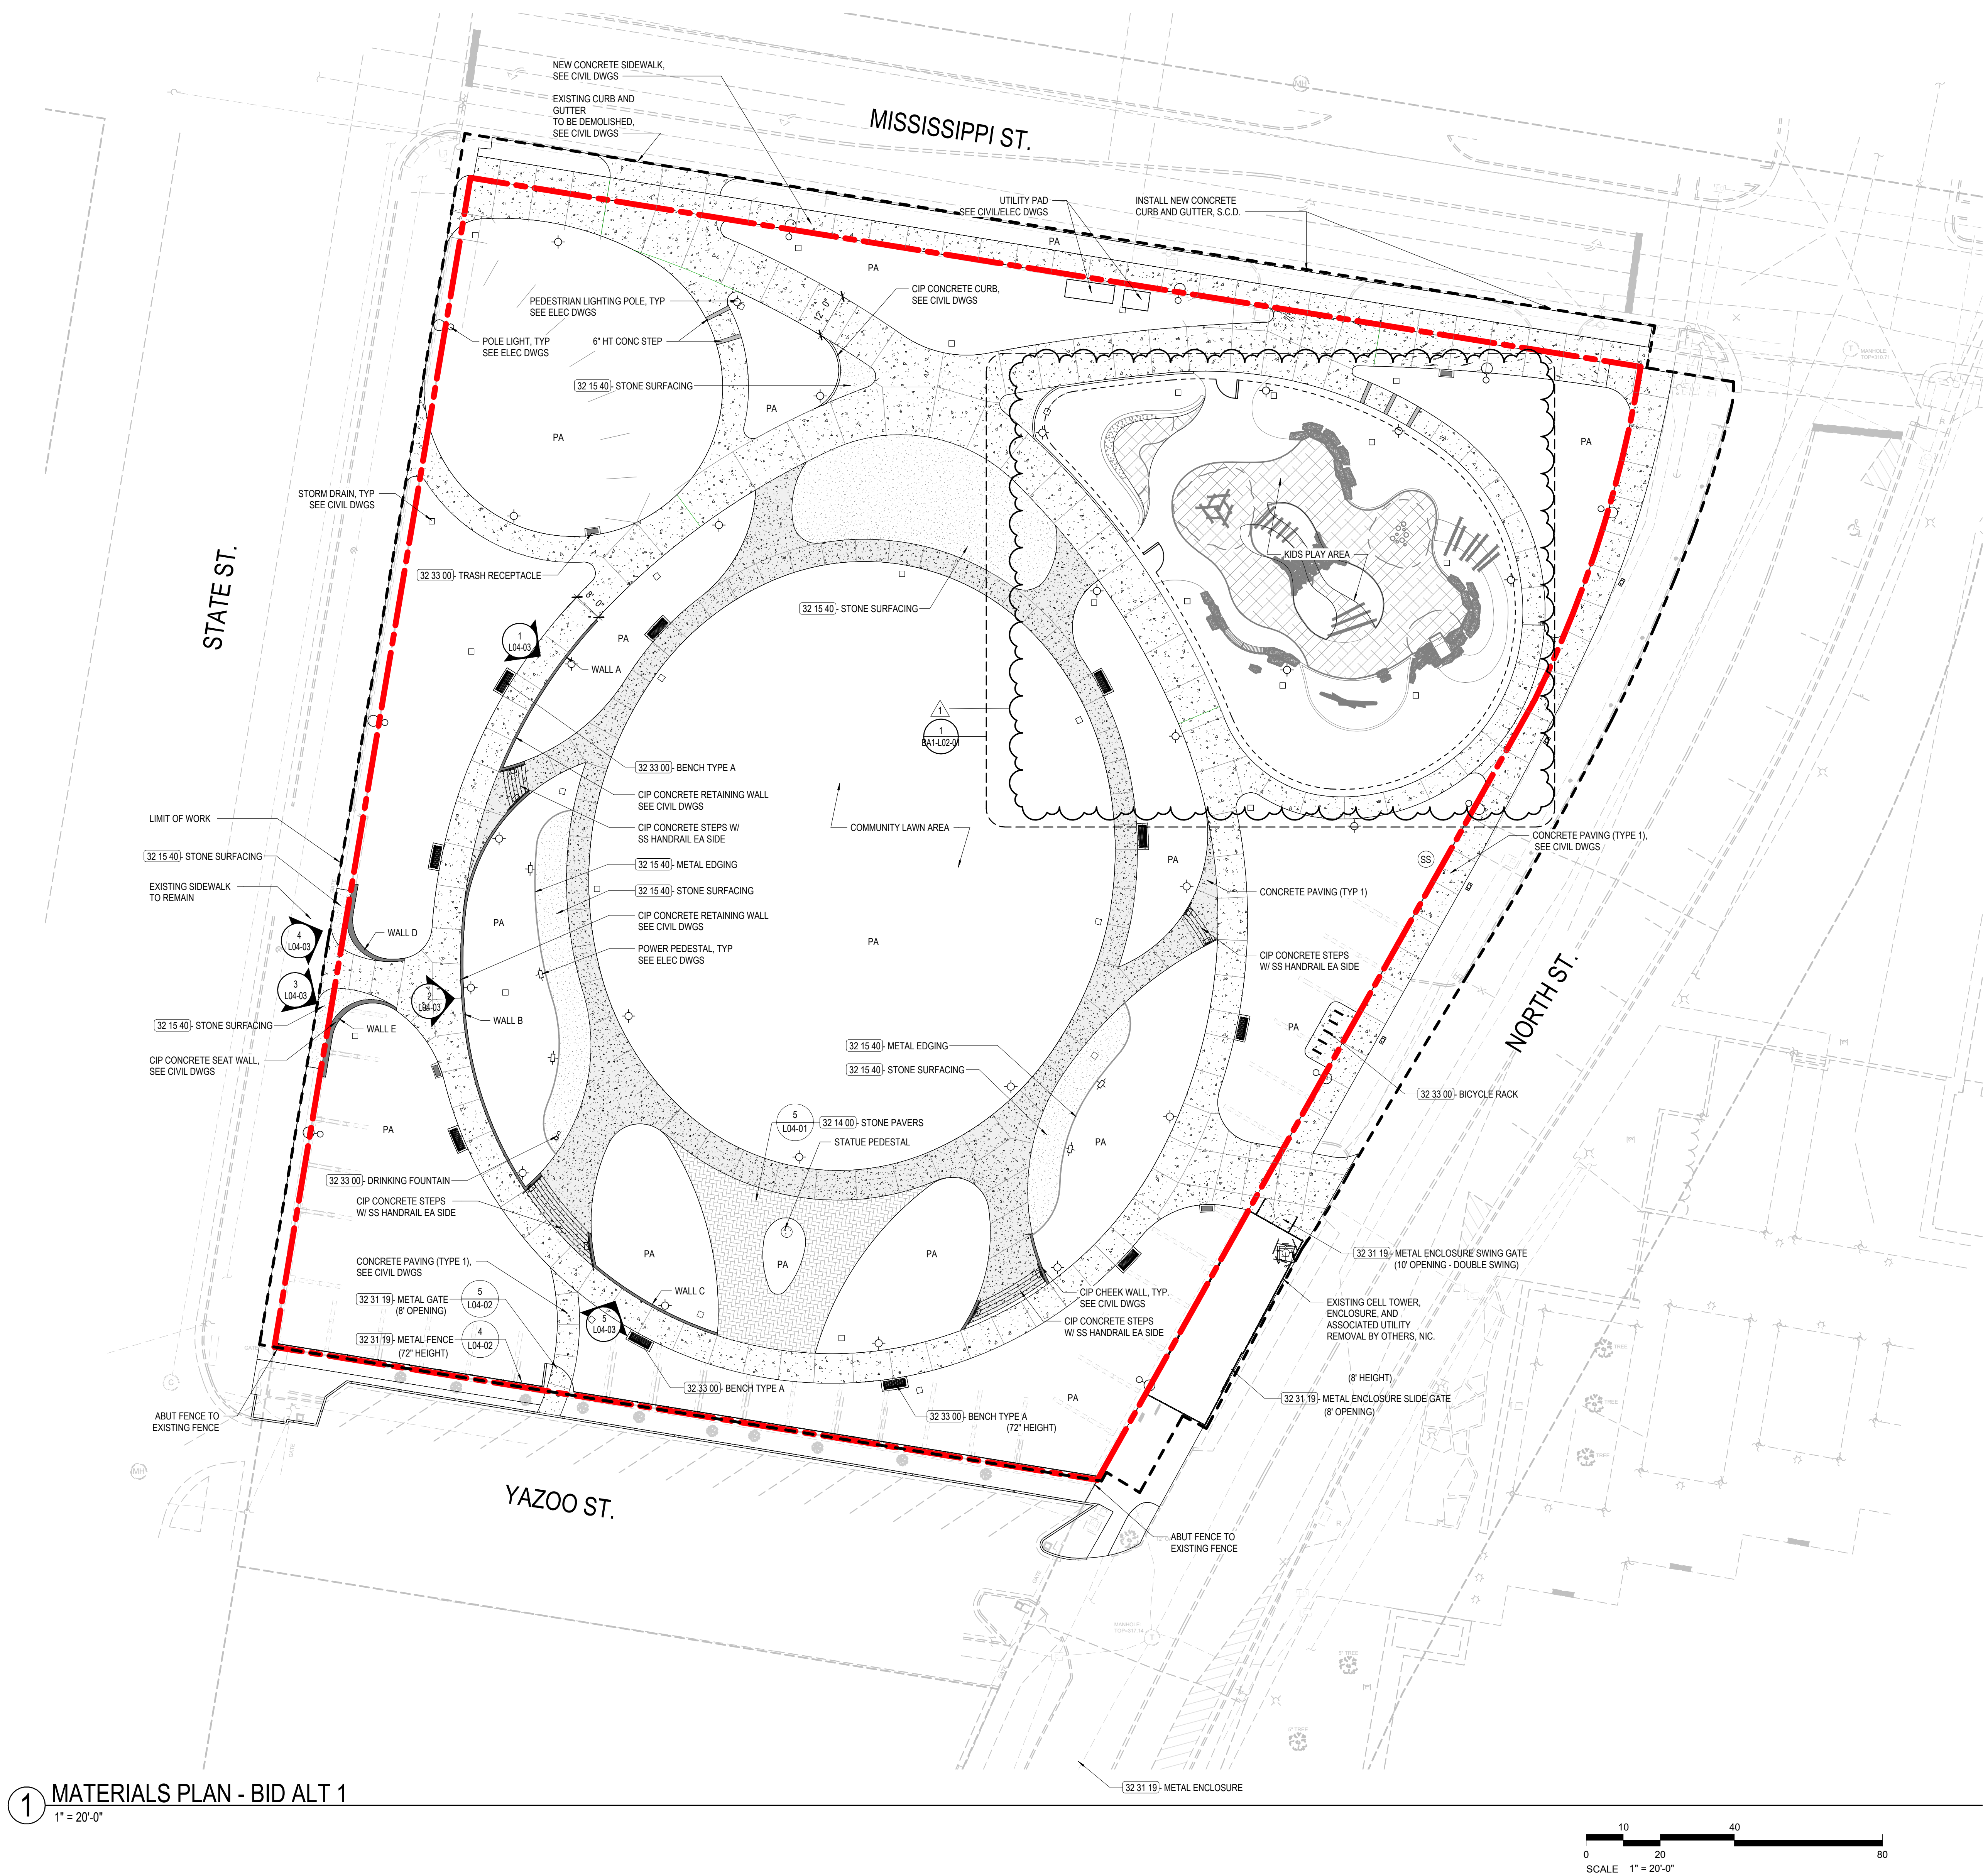

MATERIAL & LAYOUT NOTES:

- CAST-IN-PLACE CONCRETE WALLS** - REFER TO CIVIL DRAWINGS AND SECTION 03 30 00 CIP CONCRETE FOR MIX DESIGN AND ASSEMBLY DETAILS. REFER TO SECTION 03 33 00 ARCHITECTURAL CIP CONCRETE FOR MOCKUP REQUIREMENTS, INTEGRAL COLOR SPECIFICATIONS, AND FINISH SPECIFICATIONS.
- CONCRETE PAVING TYPE 01** - REFER TO CIVIL DRAWINGS AND SECTION 32 13 13 CONCRETE PAVING AND SIDEWALKS FOR MIX DESIGN AND ASSEMBLY DETAILS.
- CONCRETE PAVING TYPE 02** - REFER TO CIVIL DRAWINGS AND SECTION 32 13 13 CONCRETE PAVING AND SIDEWALKS FOR MIX DESIGN AND ASSEMBLY DETAILS. REFER TO 32 13 16 FOR MOCKUP REQUIREMENTS, INTEGRAL COLOR SPECIFICATIONS, AND FINISH SPECIFICATION.
- ALL CURVES TO BE TRUE RADI WITHOUT STRAIGHT SEGMENTS.
- DO NOT SCALE THESE DRAWINGS.
- UTILITY WORK IS NOT INDICATED ON THIS DRAWING. REFER TO CIVIL DRAWINGS FOR WORK RELATED TO UTILITIES.
- DIMENSIONS ARE FROM BACK OF CURB, TO FACE OF WALL, TO OUTSIDE EDGE OF PAVEMENTS; FROM COLUMN CENTERLINES TO HARDSCAPE CENTERLINES, TO CENTERLINE OF PAVEMENTS, TO OUTSIDE EDGE OF PAVEMENTS, TO CENTERLINES OF STAIRS; FROM EDGE OF PAVEMENT TO FACE OF WALL.
- ALL WALLS, COLUMNS, SIDEWALKS, PATHWAYS, FENCES, AND STAIRWAYS SHALL BE COMPLETELY LAID OUT AND STAKED WITH VISIBLE MARKERS. THE STAKES SHALL BE APPROVED IN THE FIELD BY LANDSCAPE ARCHITECT PRIOR TO CONSTRUCTION. THE CONTRACTOR SHALL NOTIFY THE LANDSCAPE ARCHITECT 96 HOURS PRIOR TO SITE VISIT.
- BENCH AND LITTER RECEPTACLES TO BE INSTALLED PER MANUFACTURER SPECIFICATIONS, PLUMB AND LEVEL UNLESS OTHERWISE NOTED.
- LAYOUT TO BE APPROVED IN THE FIELD BY LANDSCAPE ARCHITECT. THE CONTRACTOR SHALL VERIFY ALL EXISTING CONDITIONS, DIMENSIONS AND ELEVATIONS PRIOR TO CONSTRUCTION. NOTIFY THE OWNER AND LANDSCAPE ARCHITECT IN WRITING OF CONDITIONS ENCOUNTERED IN THE FIELD CONTRADICTORY TO THOSE SHOWN ON THE DRAWINGS.

Perkins&Will

Perkins & Will, PLLC dba Perkins&Will
Allen Pratt, Landscape Architect

1315 Peachtree St NE
Atlanta, GA 30309
1 404 873 2300
www.perkinswill.com

CONSULTANTS

CIVIL

Smithers Engineers
3100 Old Canton Rd, Suite
201, Jackson, MS 39201

STRUCTURAL

Smithers Engineers
3100 Old Canton Rd, Suite 201,
Jackson, MS 39201

MEP

ERG Engineering
250 Katherine Drive, Flowood,
MS 39232

ARCHITECTURE

PERKINS&WILL
1315 Peachtree St. NE,
Atlanta, GA 30309

IRRIGATION

Hines, Inc.
1640 Riverside Ave suite 200
Fort Collins, CO 80524

COST ESTIMATING

CPE - Estimators
Decatur, GA 30030

WATER FEATURE

Aquatic Creations, Inc.
28039 Scott Road, #D200
Murretta, GA 32561




PROJECT

**MDAH - MARGARET ANN
CRIGLER PARK**

300 N State St,
Jackson, MS 39201



KEY PLAN

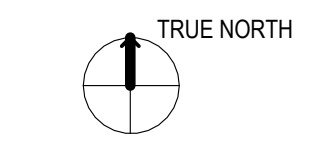

ISSUE CHART

1	ADDENDUM 2	9/1/2026
DATE	ISSUE	DATE
Job Number	802119.000	

TITLE

MATERIALS PLAN

SHEET NUMBER

BA1-L01-01

© 2026 Perkins and Will




PROJECT

MDAH - MARGARET ANN
CRIGLER PARK

300 N State St,
Jackson, MS 39201



KEY PLAN

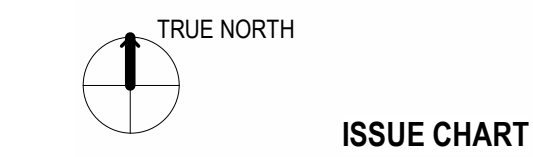

1	ADDENDUM 2	9/1/2026
DATE	DATE	DATE
Job Number	802119.000	TITLE


PLAN ENLARGEMENTS

SHEET NUMBER

BA1-L02-01

© 2026 Perkins and Will

CONSTRUCTION DOCUMENTS - ISSUED FOR CONSTRUCTION 07/24/2026

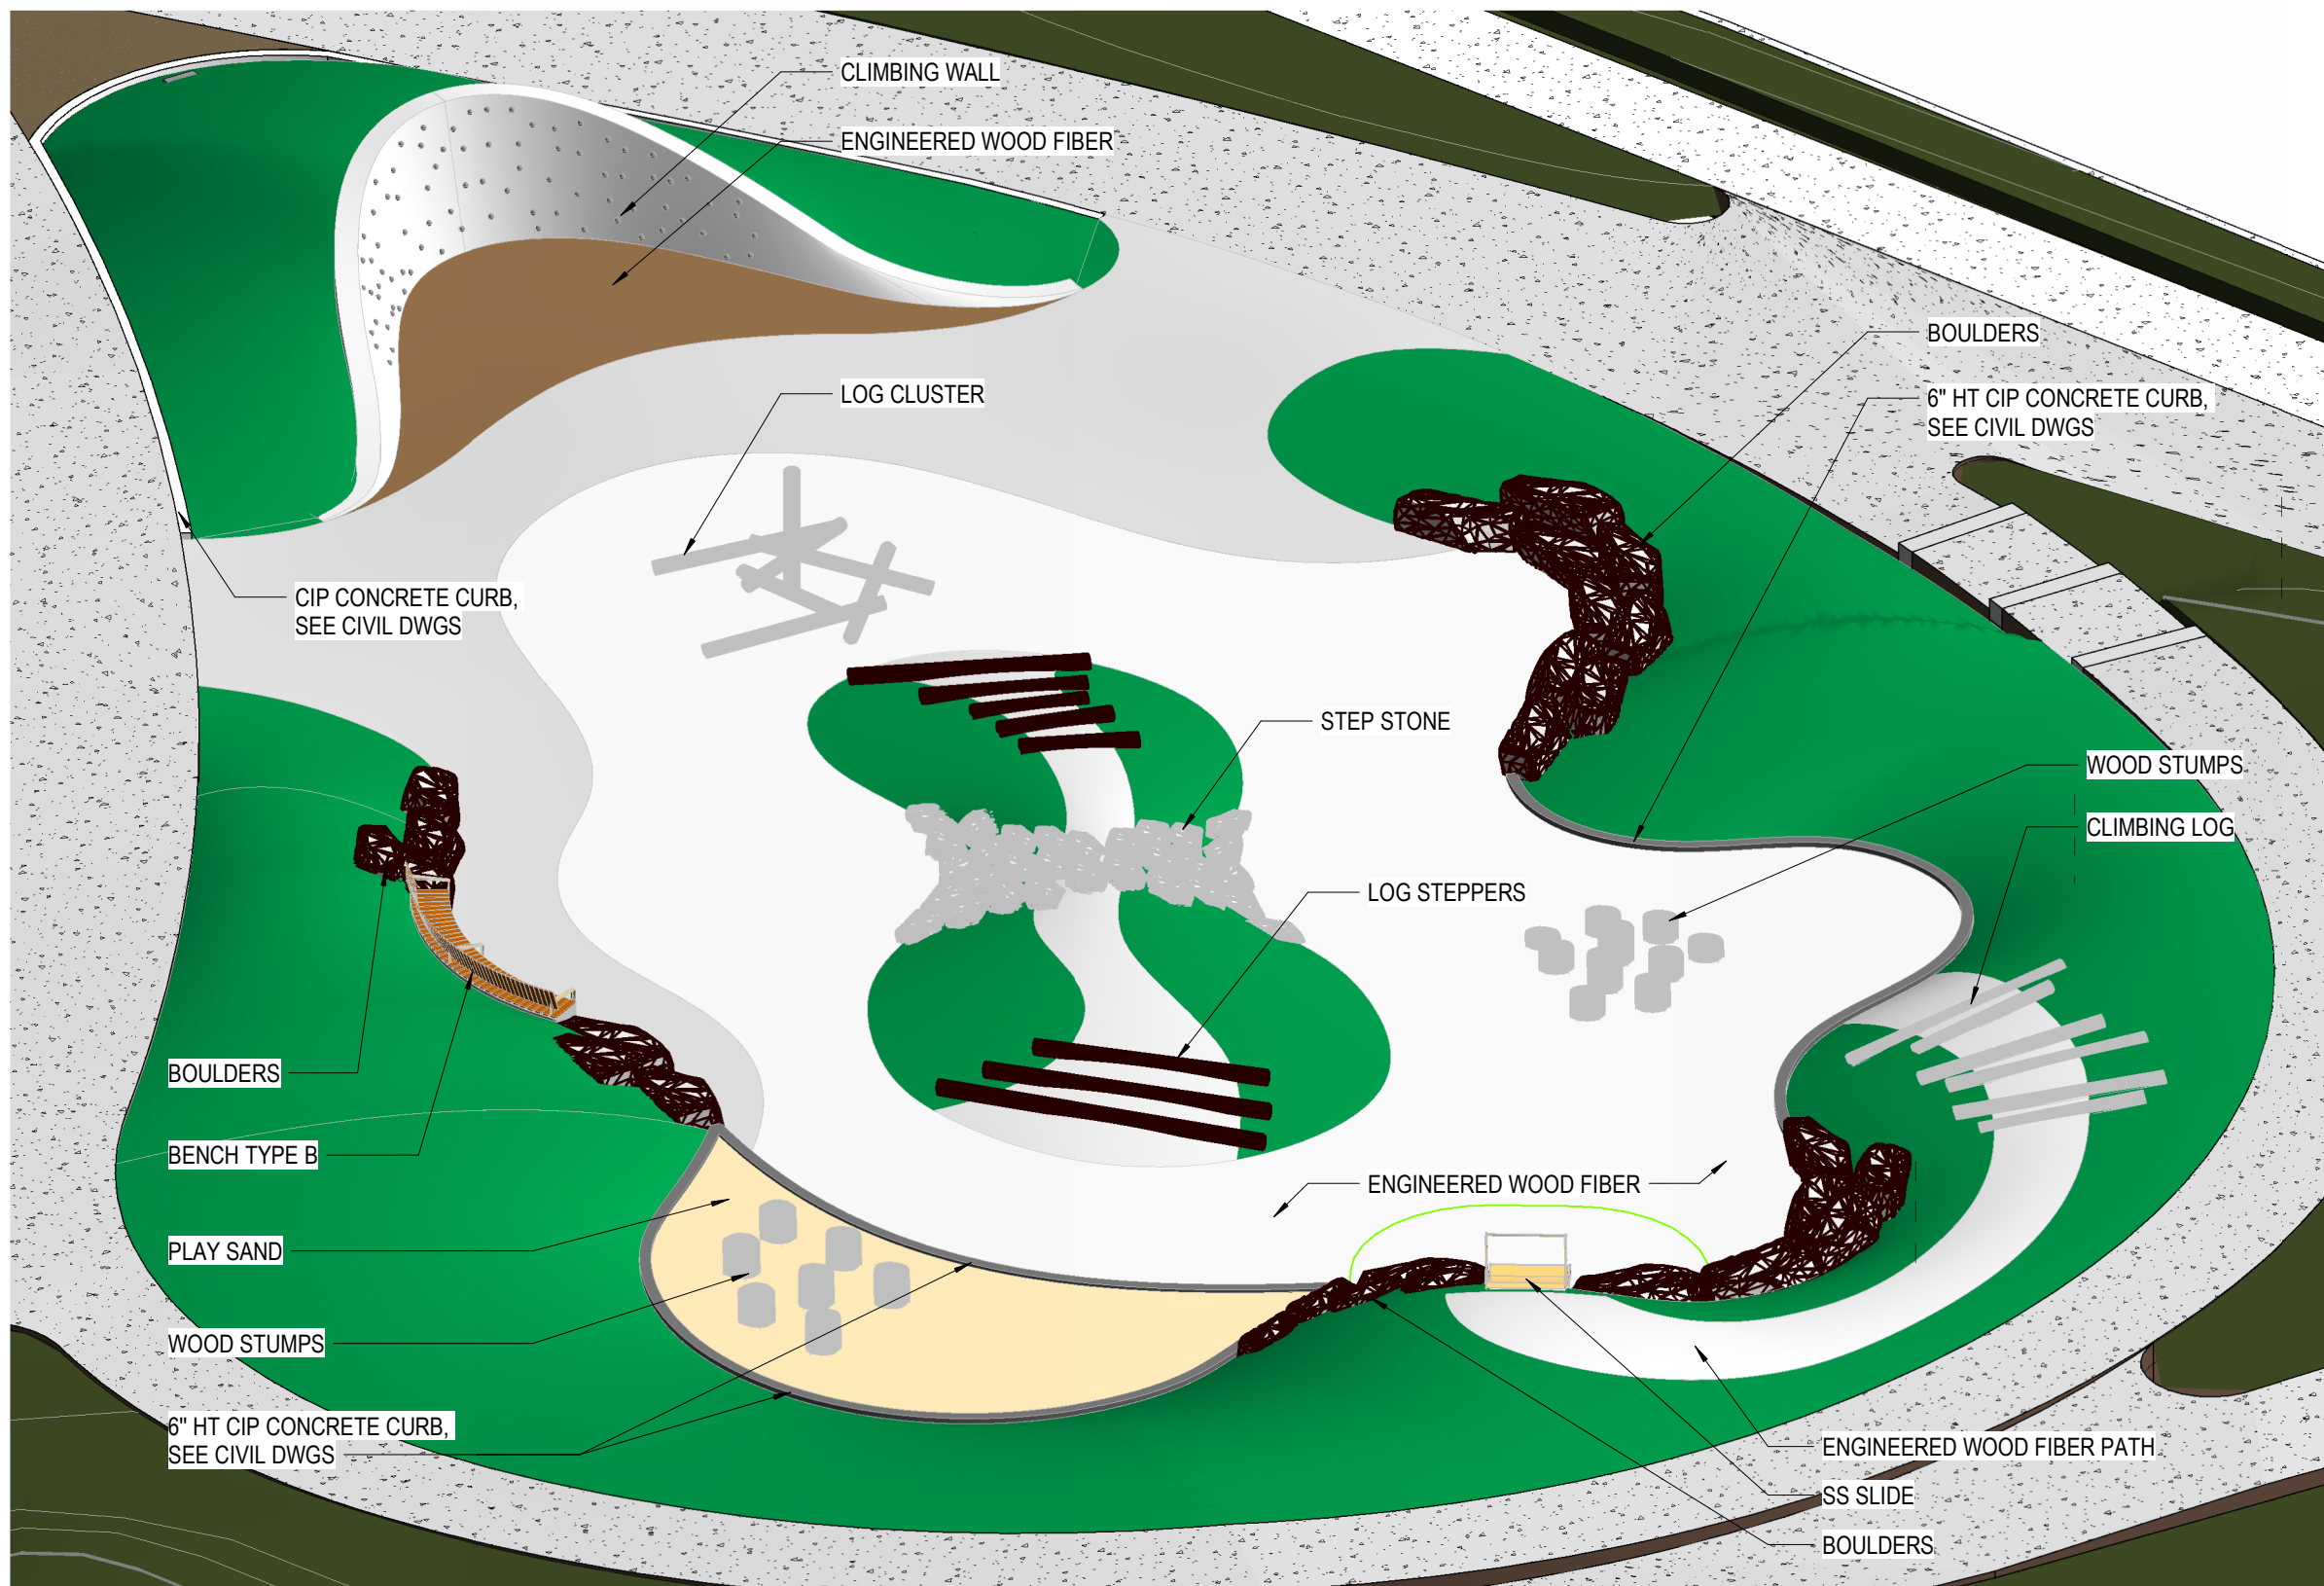


3 KIDS PLAY AREA AXON - BID ALT 1

LEGEND

ACCESSIBILITY


- 60" WIDE ACCESSIBLE PATH,
MAX SLOPE 1:20, MAX CROSS SLOPE
1:48, CAN NARROW TO 36" FOR MAX 60"
- 60" TURNING SPACE PER 2009 ICC
A117.1 1108.4.3.1
- WHEELCHAIR PARKING SPACE,
24"x48" MIN.,
TYP. ALL TRANSFER LOCATIONS
- TRANSFER PLATFORM WITH GRAB BAR,
14"x24" MIN.,
TYP. ALL TRANSFER LOCATIONS

2 ENLARGEMENT - KIDS PLAY BID ALT 1 - ACCESSIBILITY
1" = 10'-0"

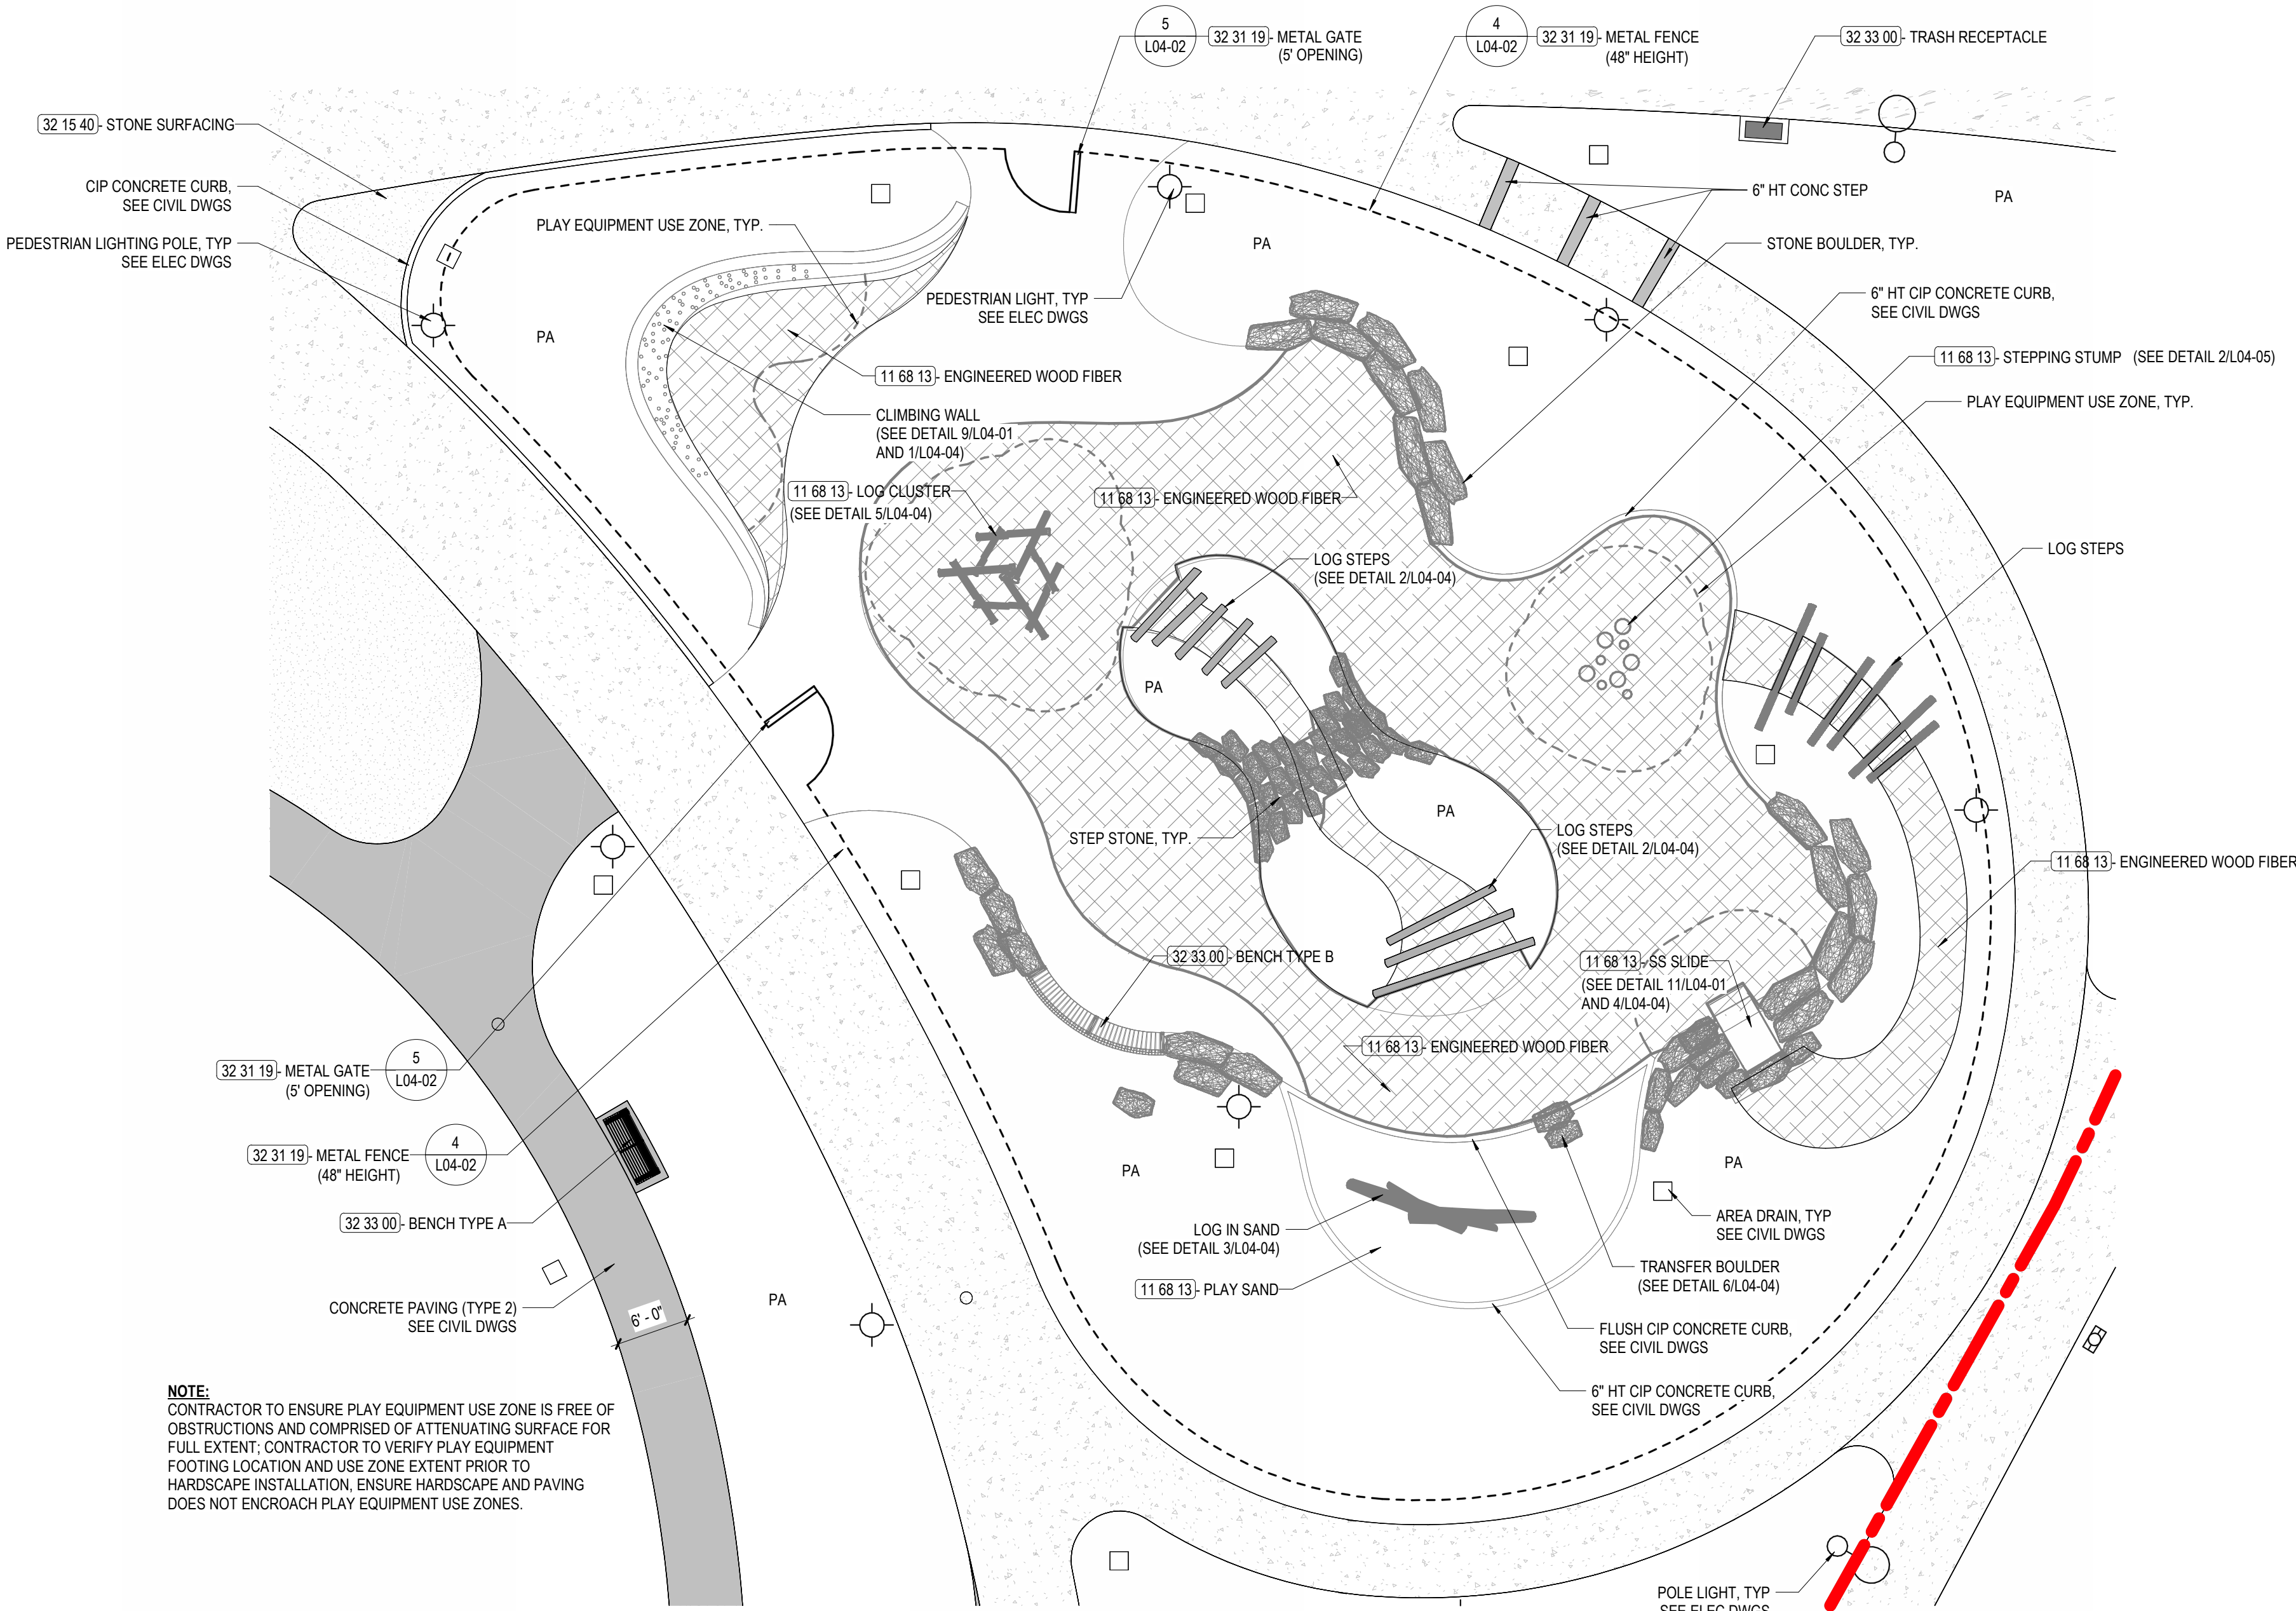


1 ENLARGEMENT - KIDS PLAY BID ALT 1
1" = 10'-0"


NOTE:
CONTRACTOR TO ENSURE PLAY EQUIPMENT USE ZONE IS FREE OF
OBSTRUCTIONS AND COMPRISED OF ATTENUATING SURFACE FOR
FULL EXTENT. CONTRACTOR TO VERIFY PLAY EQUIPMENT
FOOTING LOCATION AND USE ZONE EXTENT PRIOR TO
HARDSCAPE INSTALLATION. ENSURE HARDSCAPE AND PAVING
DOES NOT ENCRROACH PLAY EQUIPMENT USE ZONES.

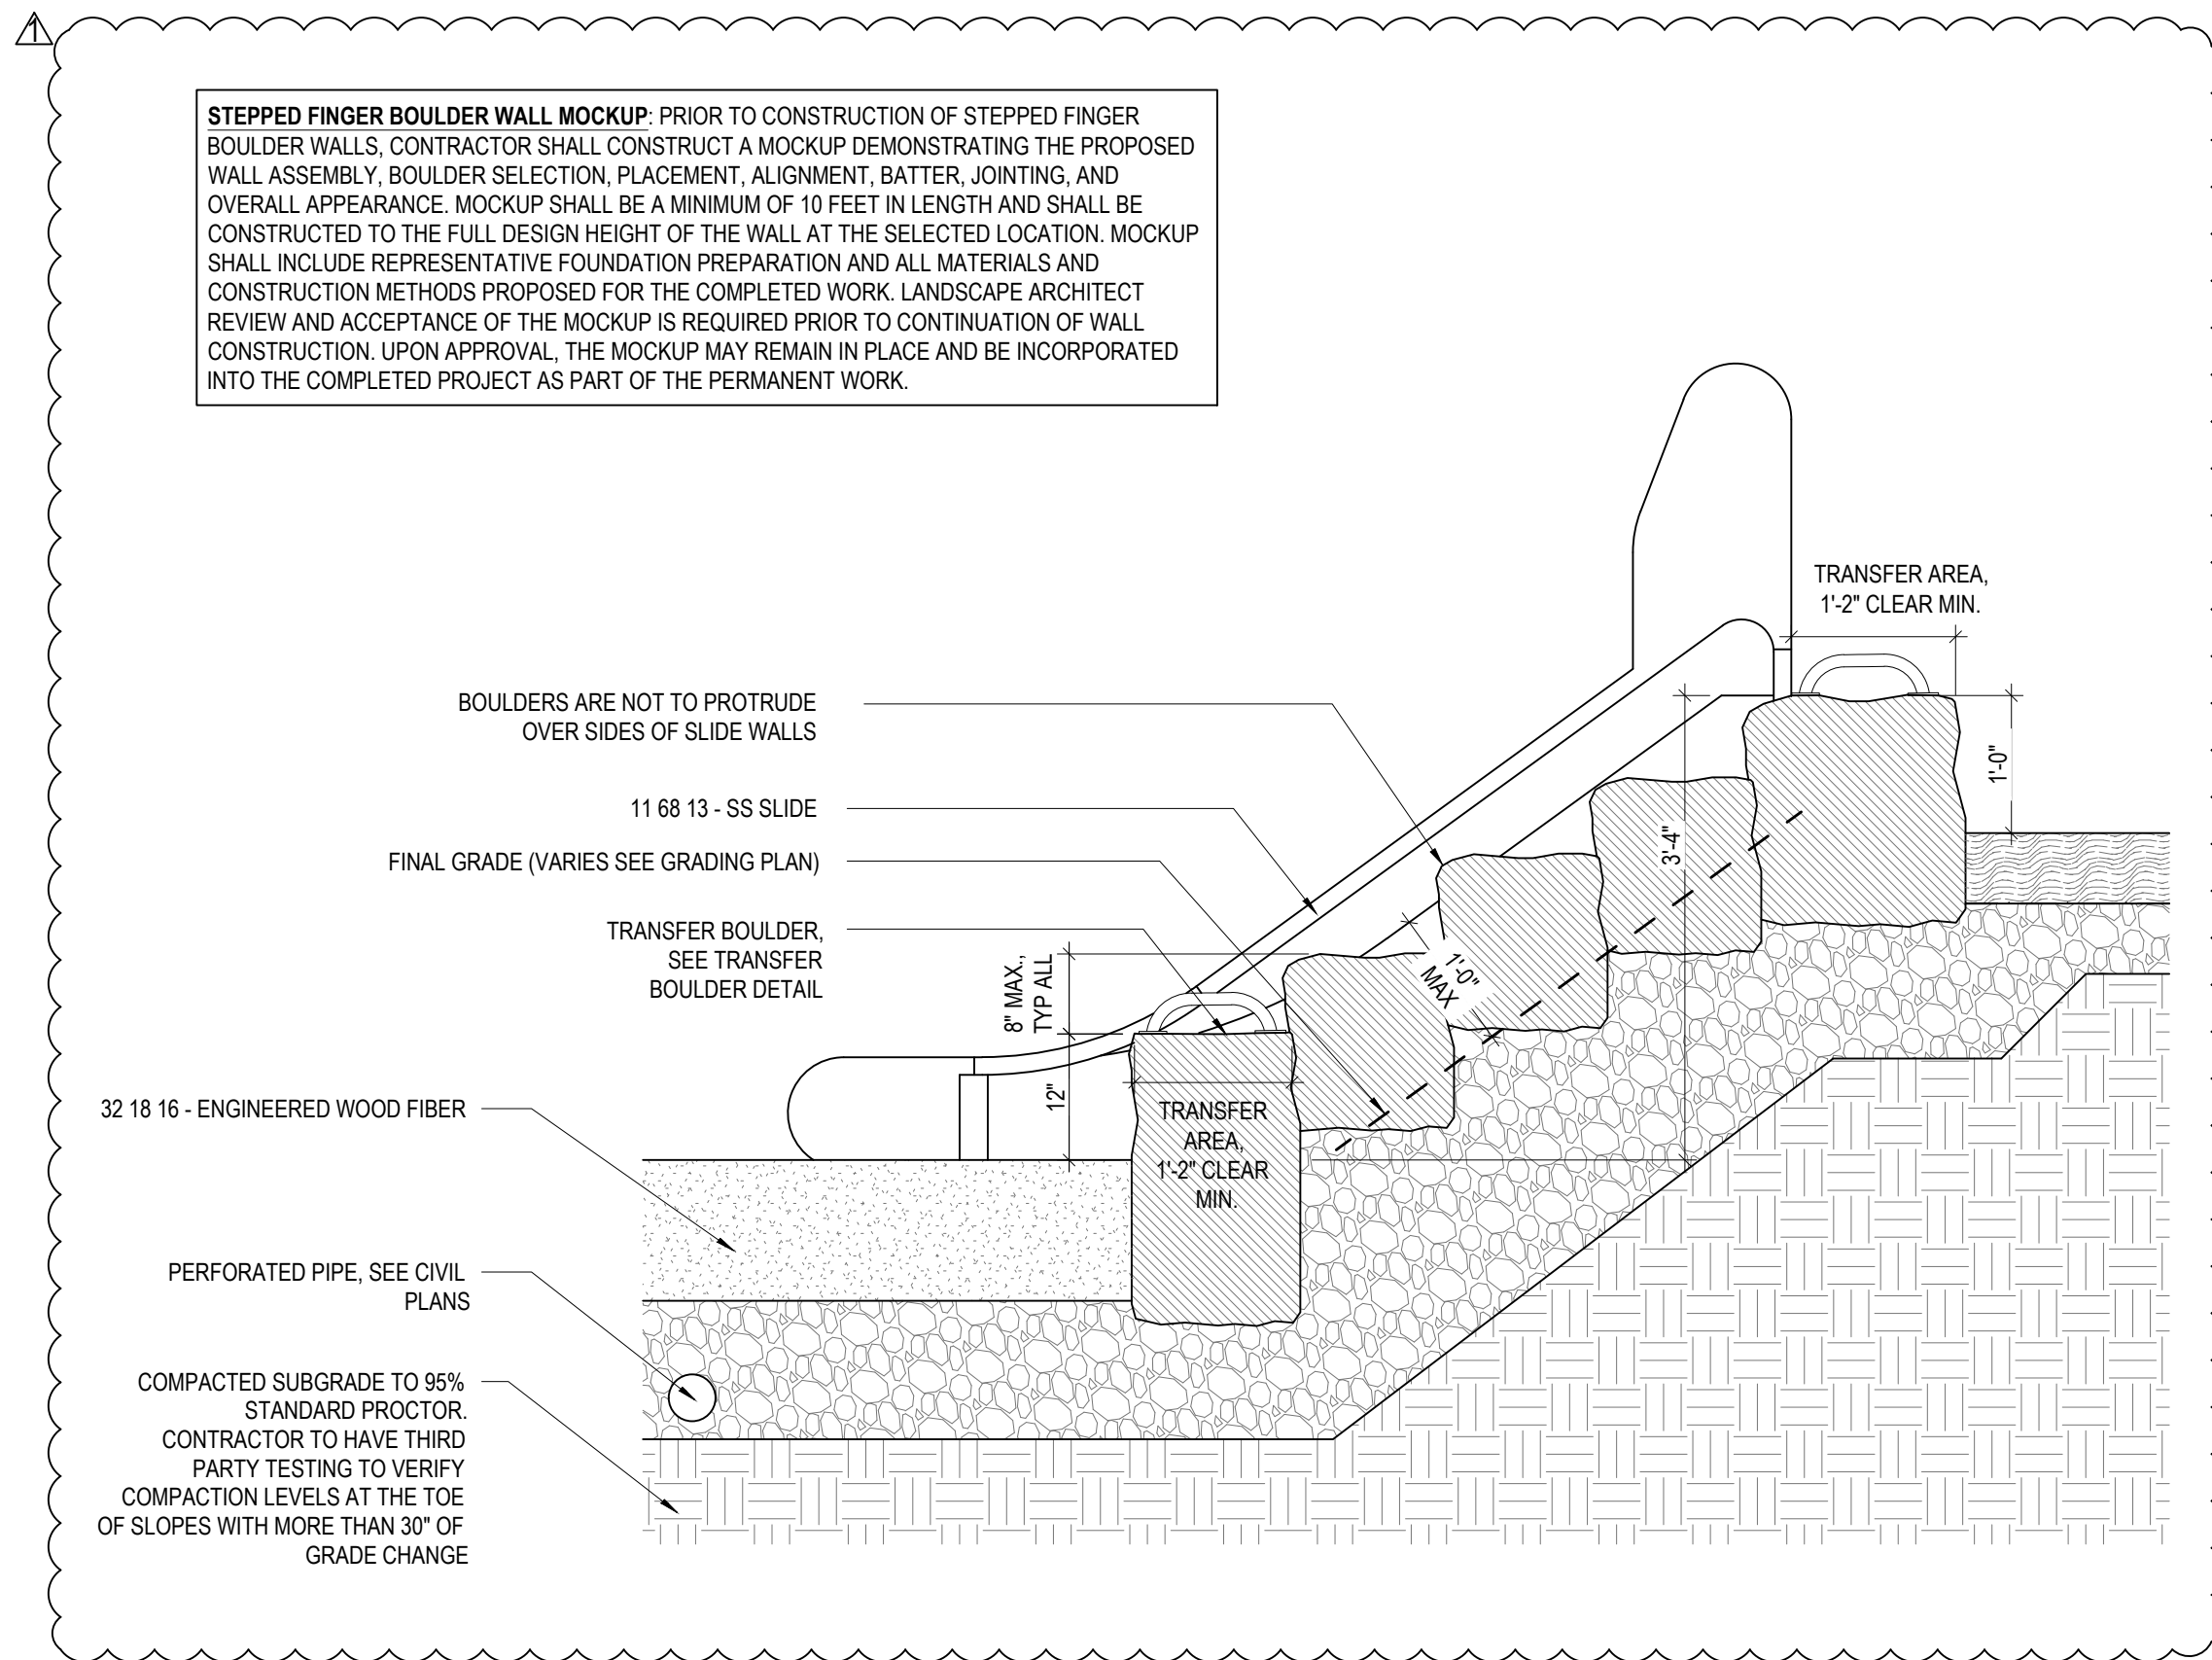


11 SLIDE CLEARANCE AT BOULDERS
3/4" = 1'-0"

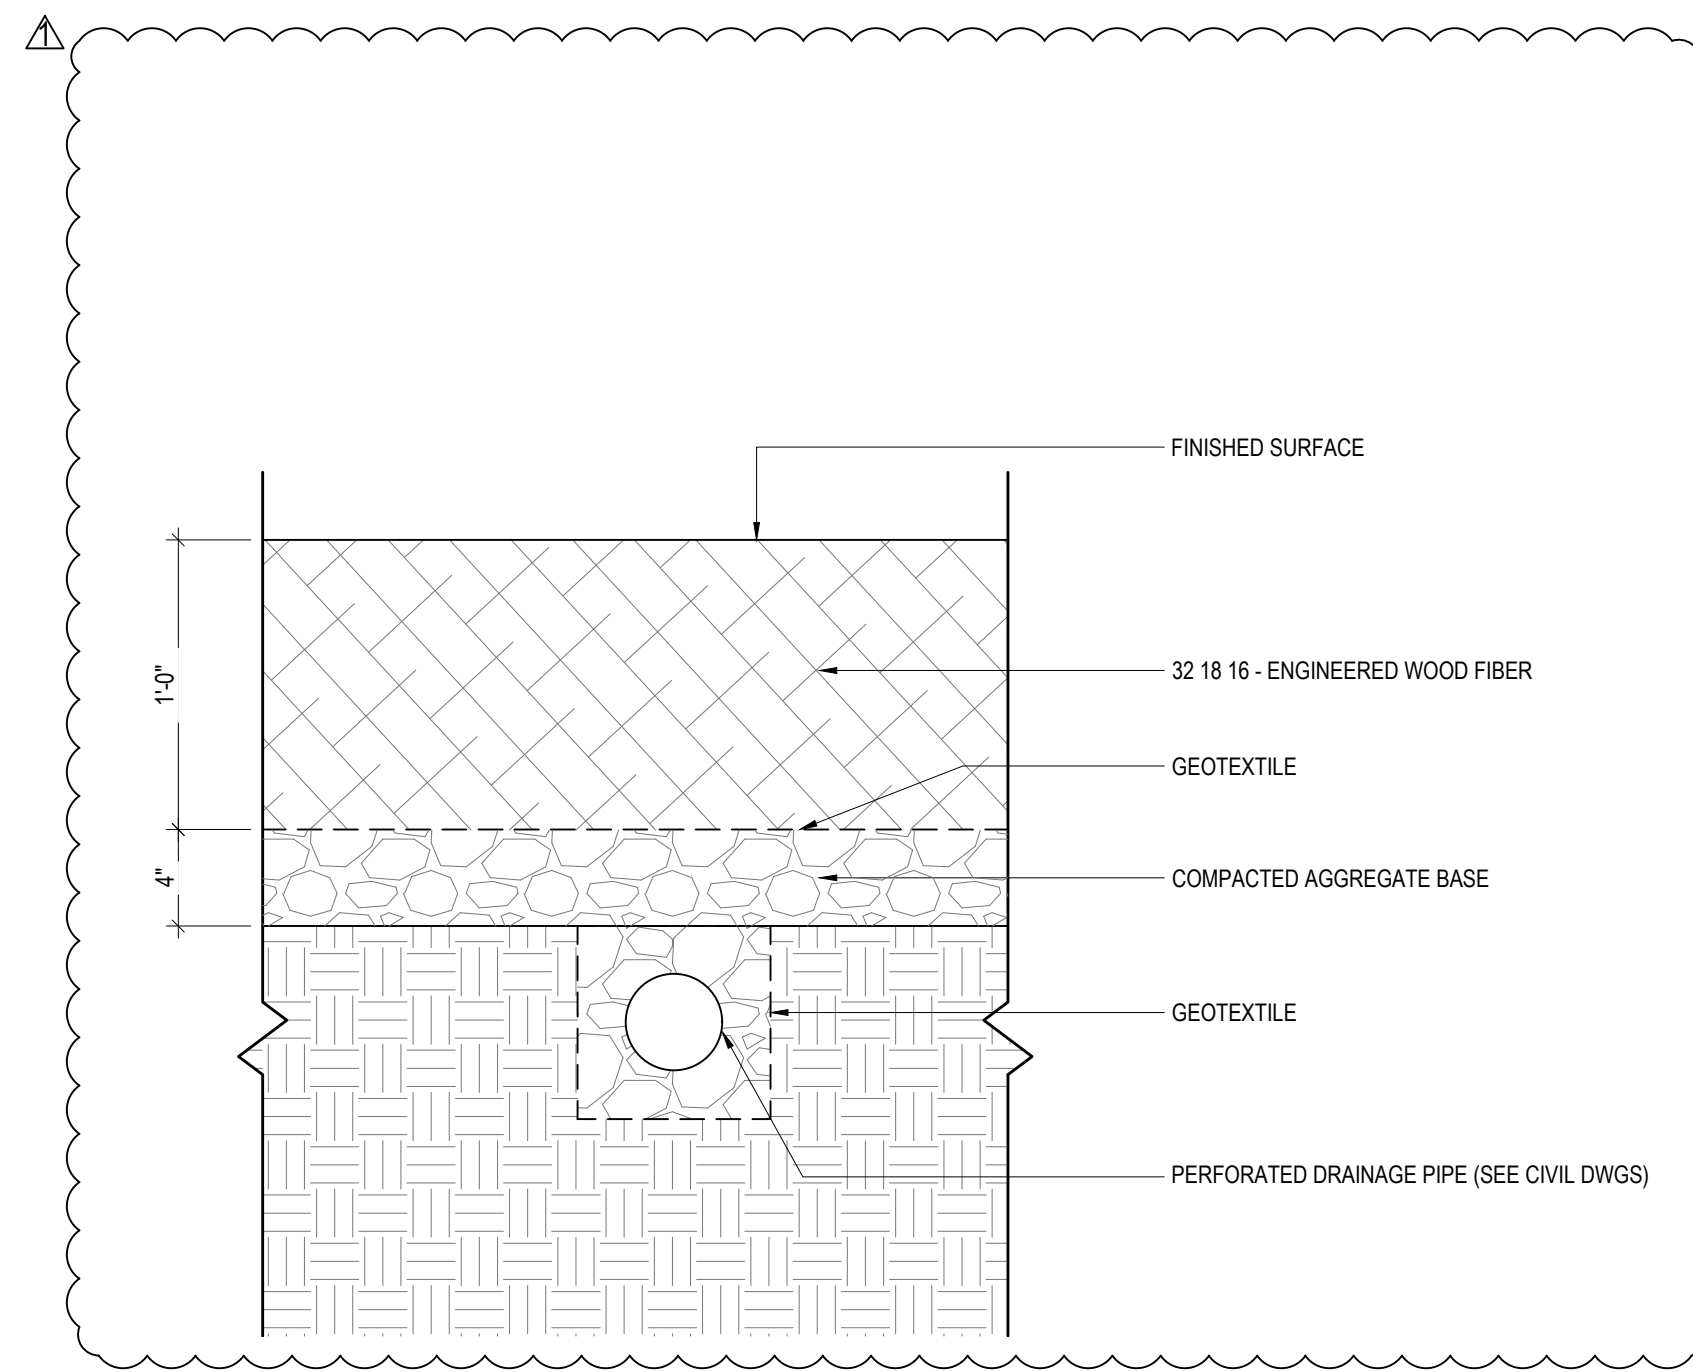


10 ENGINEERED WOOD FIBER
1 1/2" = 1'-0"

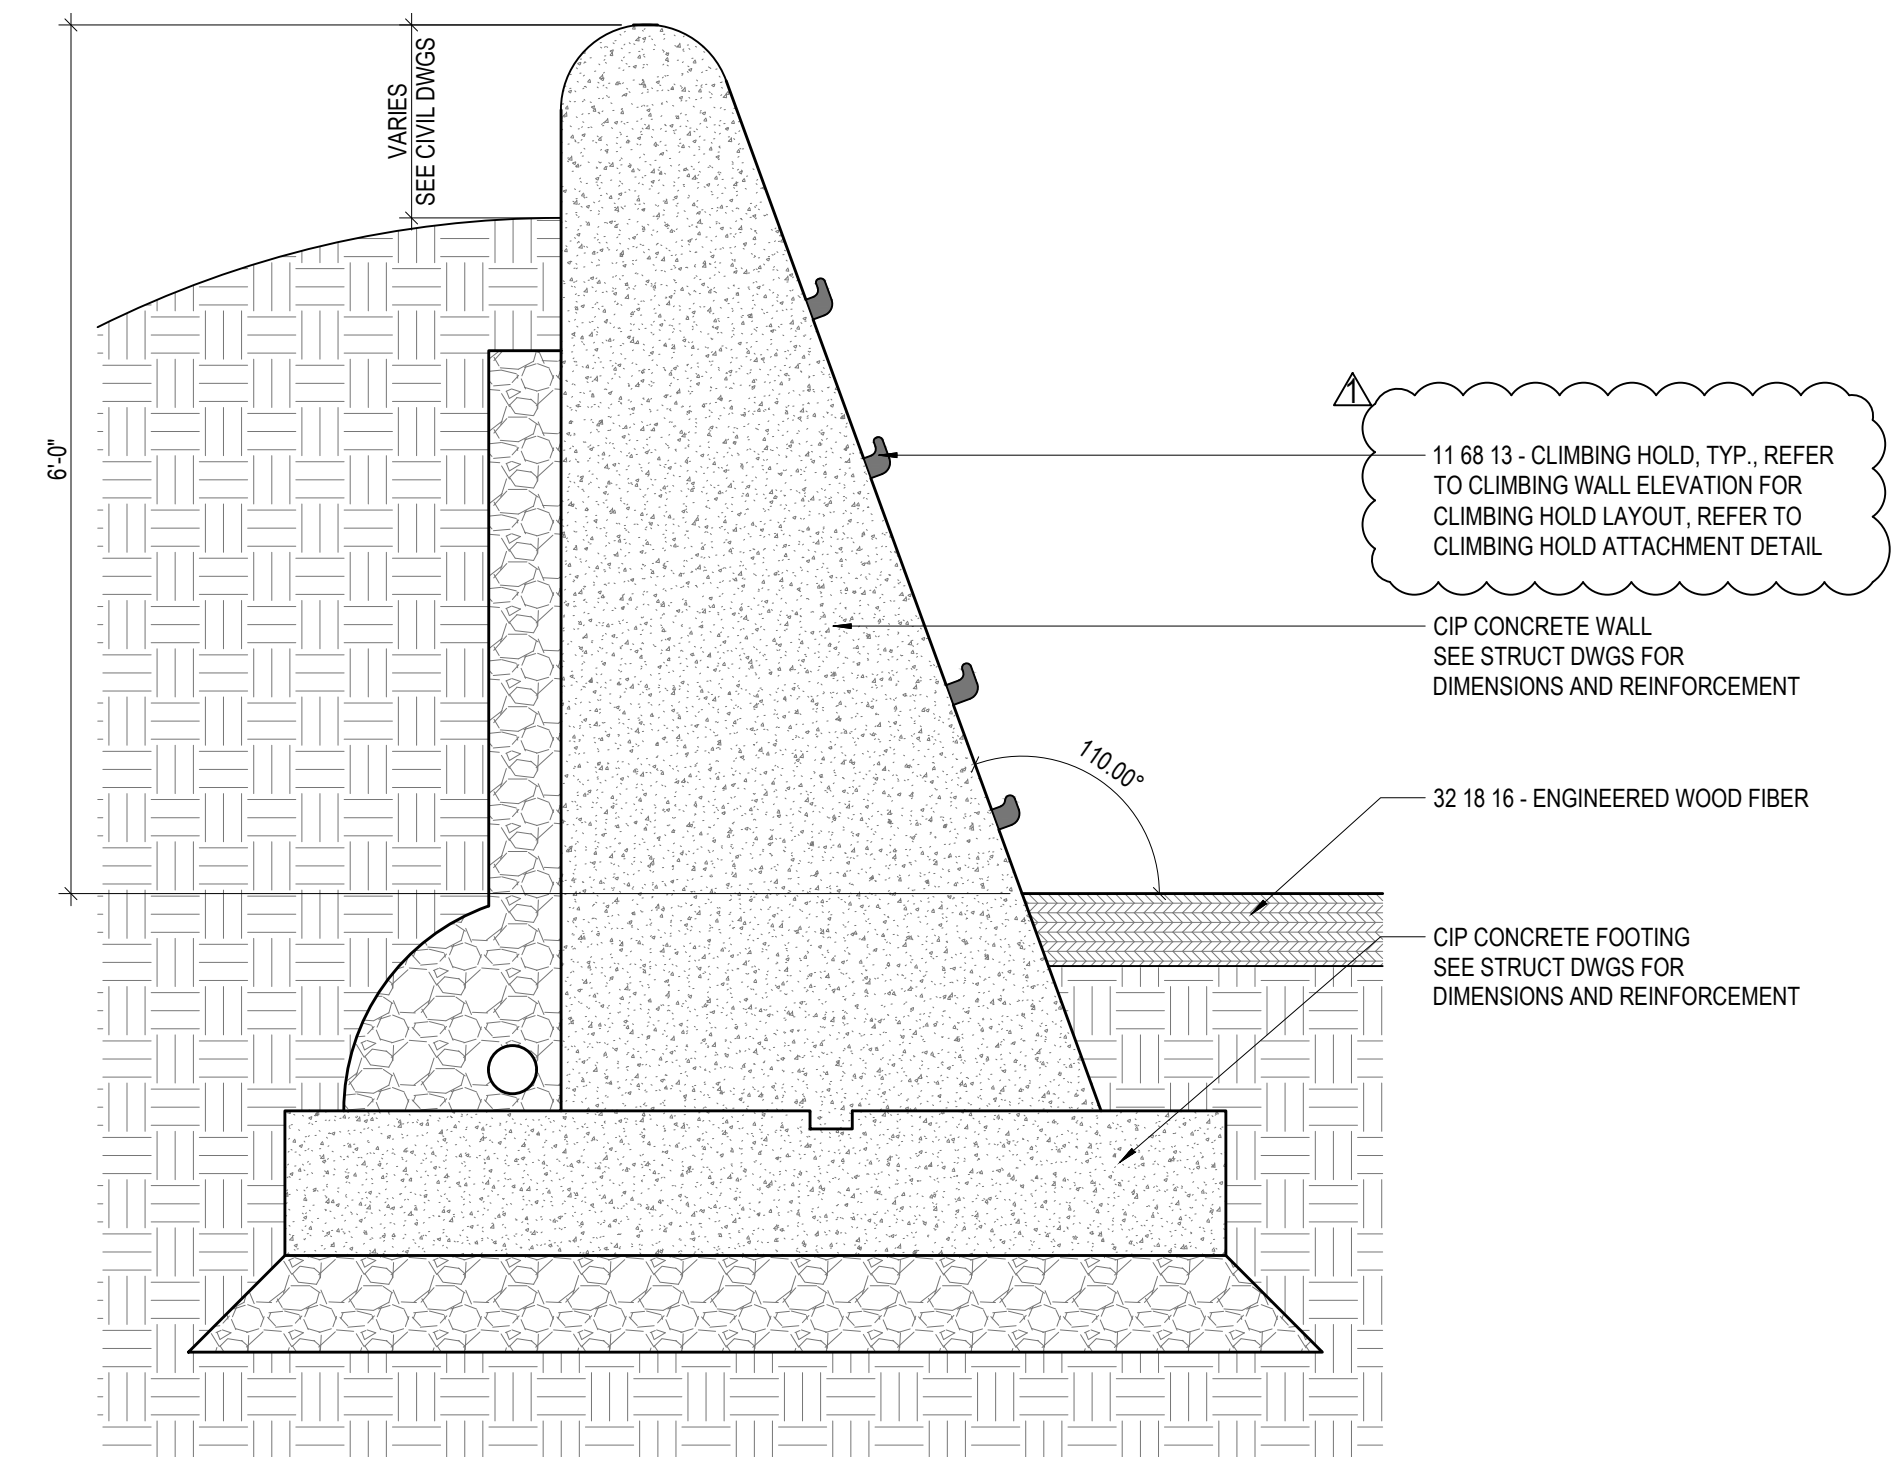


9 KIDS PLAY - CLIMBING WALL
3/4" = 1'-0"

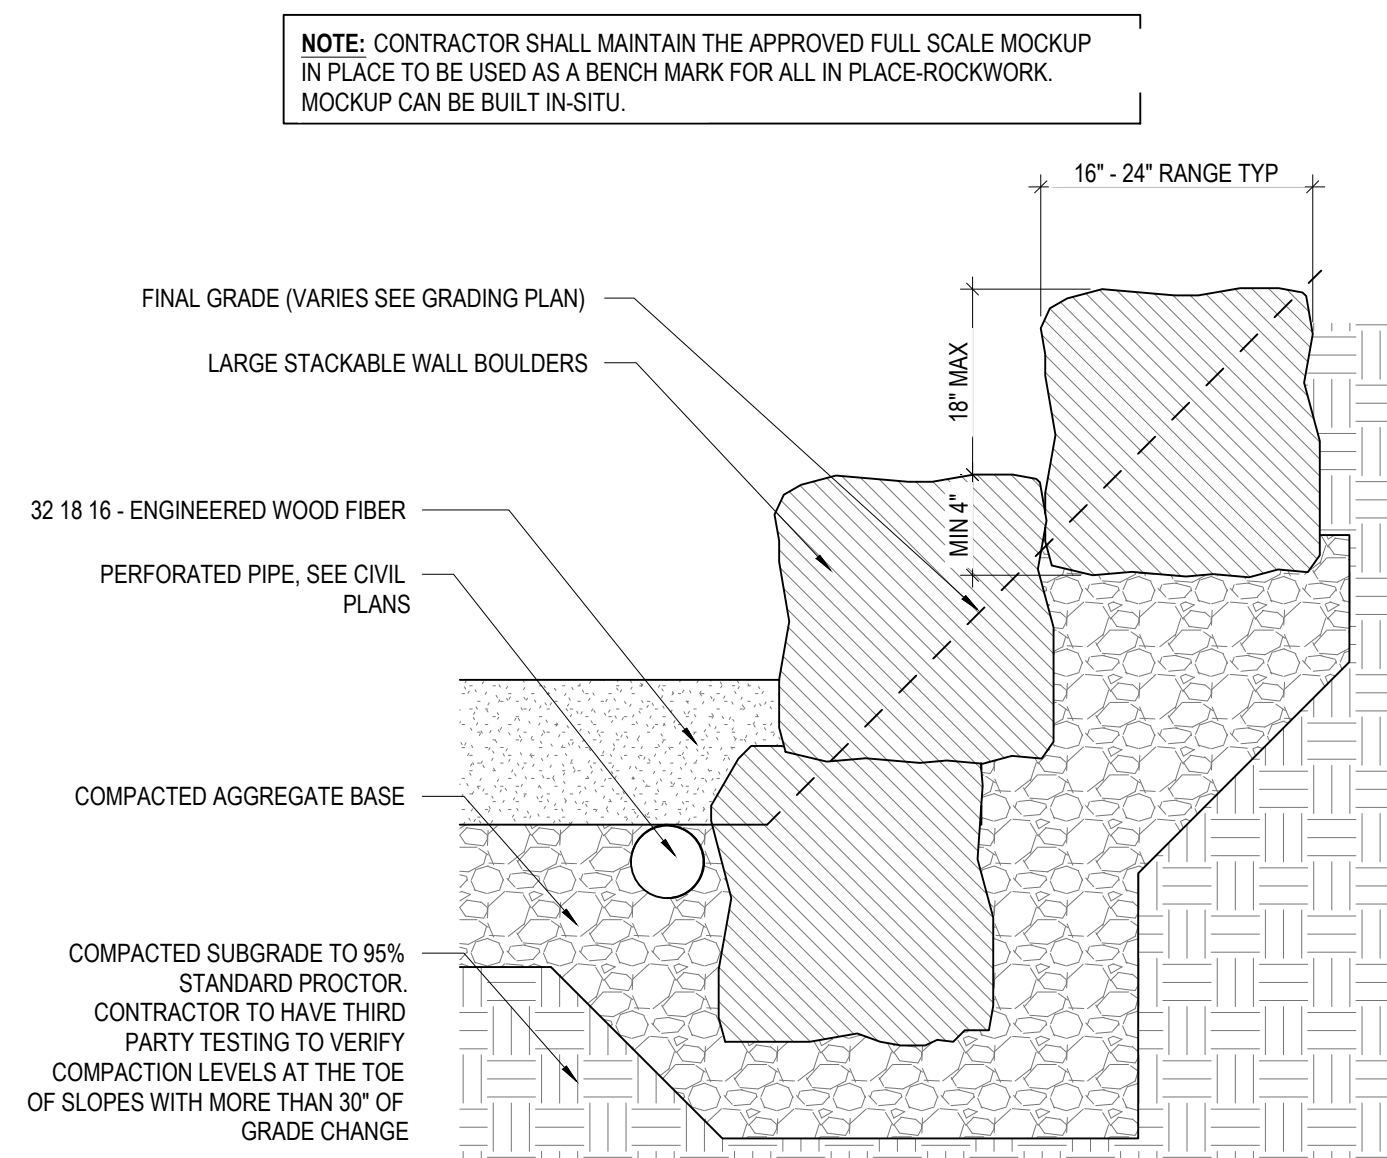


8 BOULDER WALL
3/4" = 1'-0"

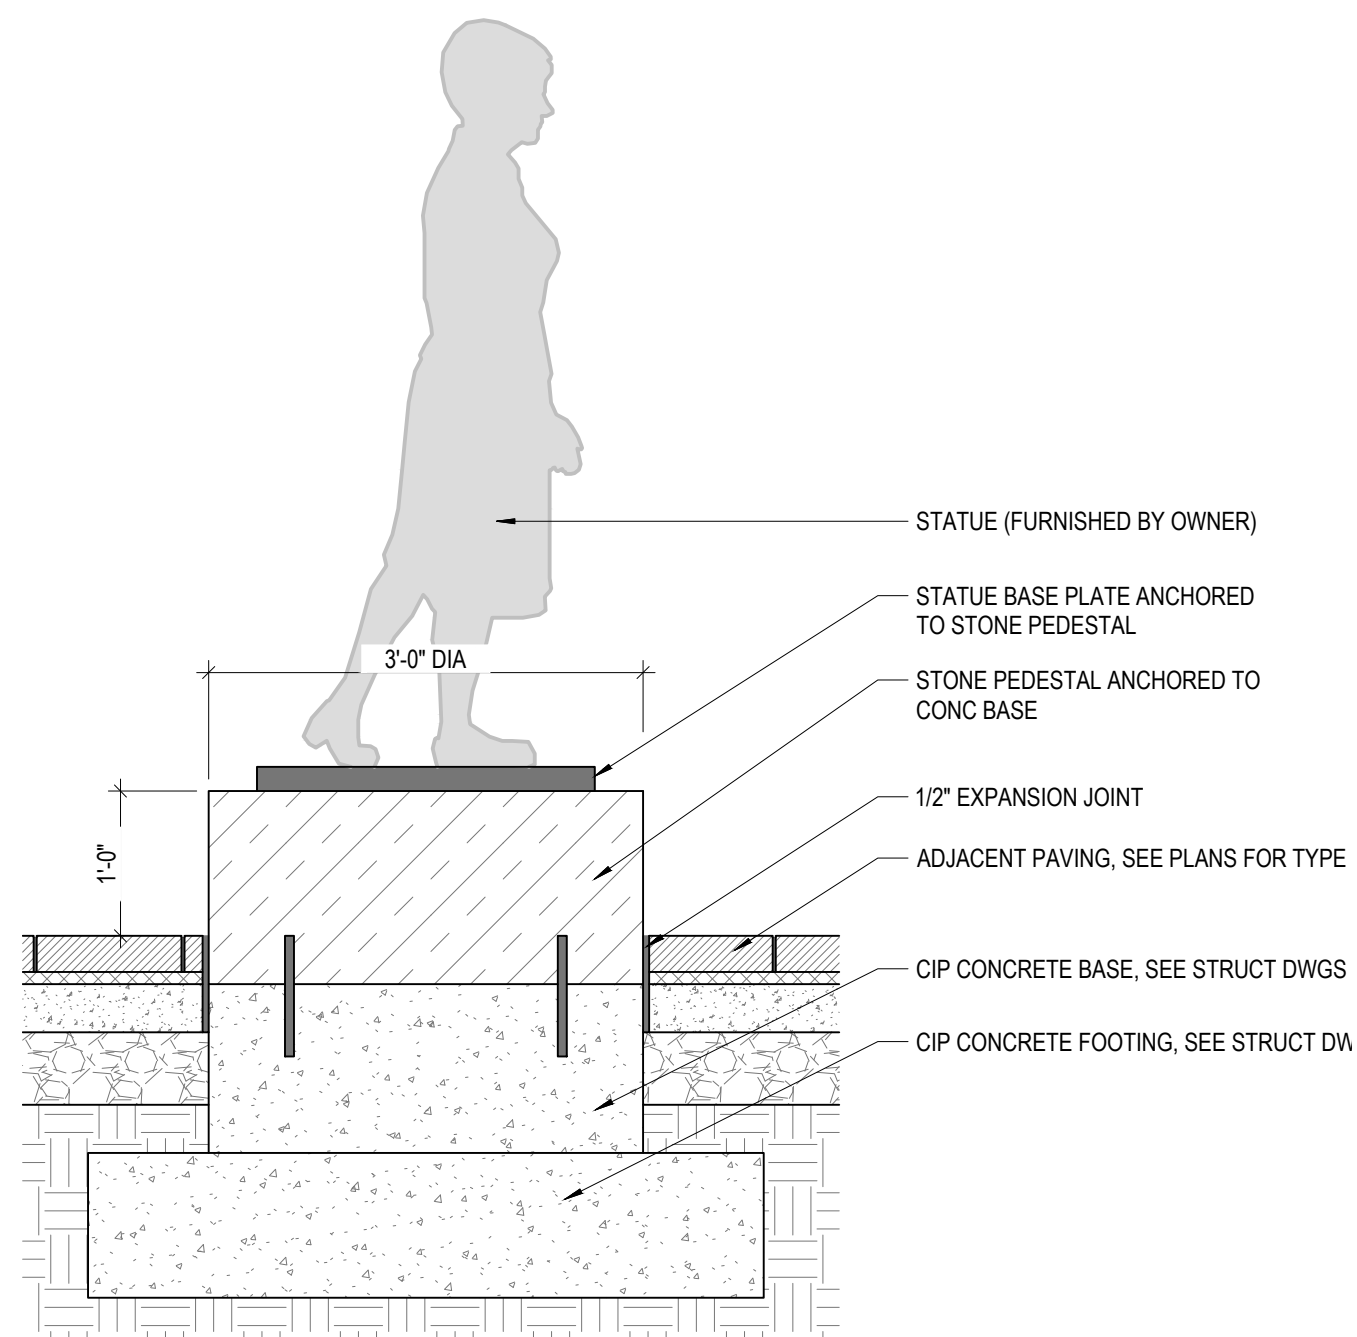


7 STATUE BASE
3/4" = 1'-0"

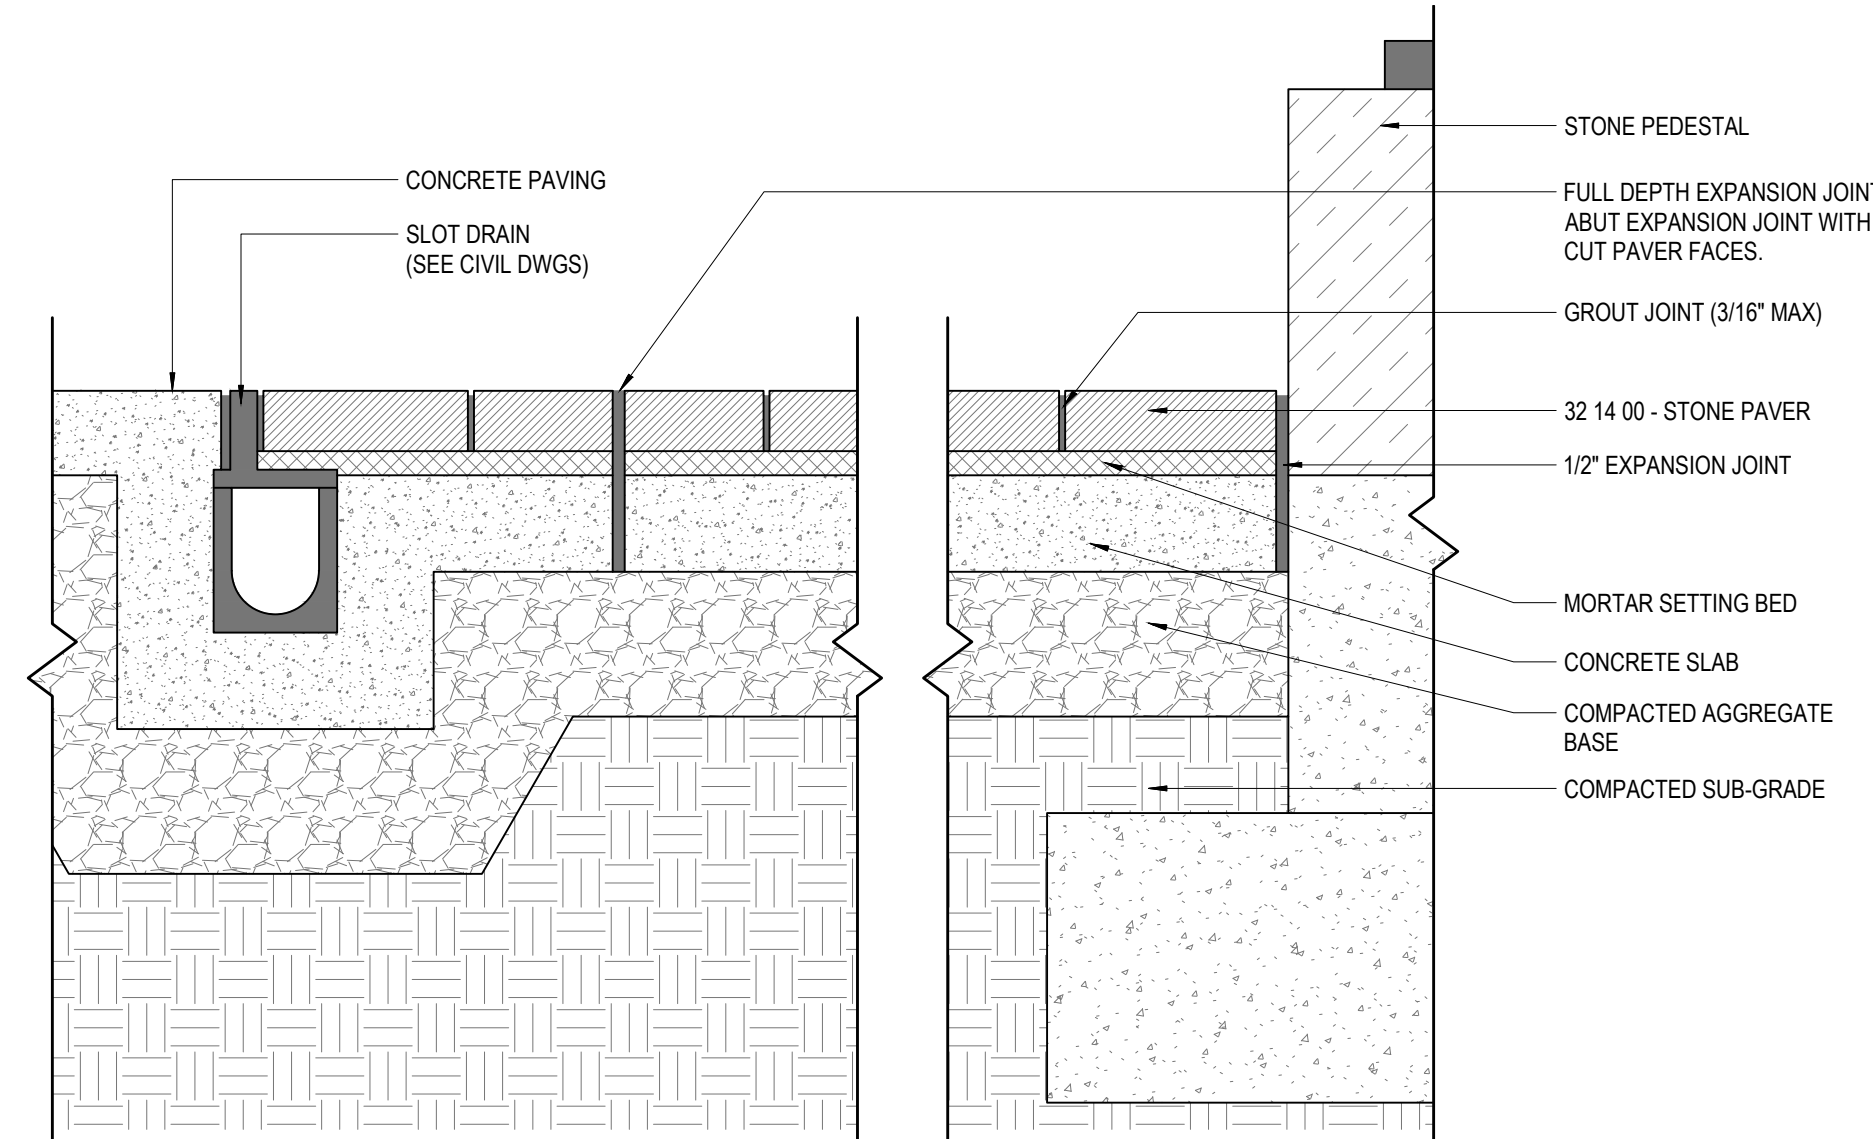


6 STONE PAVER AT SPLASH PAD (MORTAR SET)
1 1/2" = 1'-0"

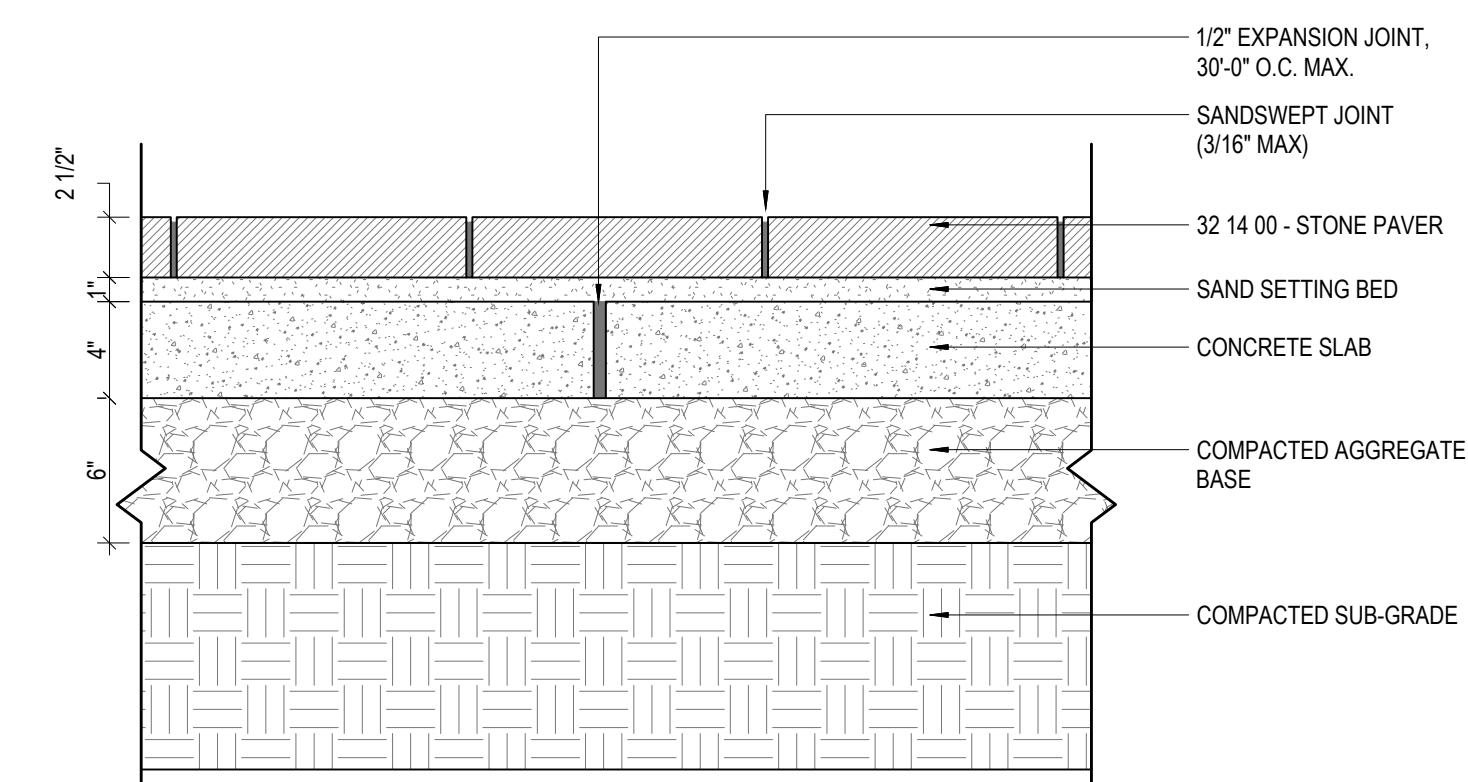


5 STONE PAVER AT PAVILION (SAND SETTING)
1 1/2" = 1'-0"

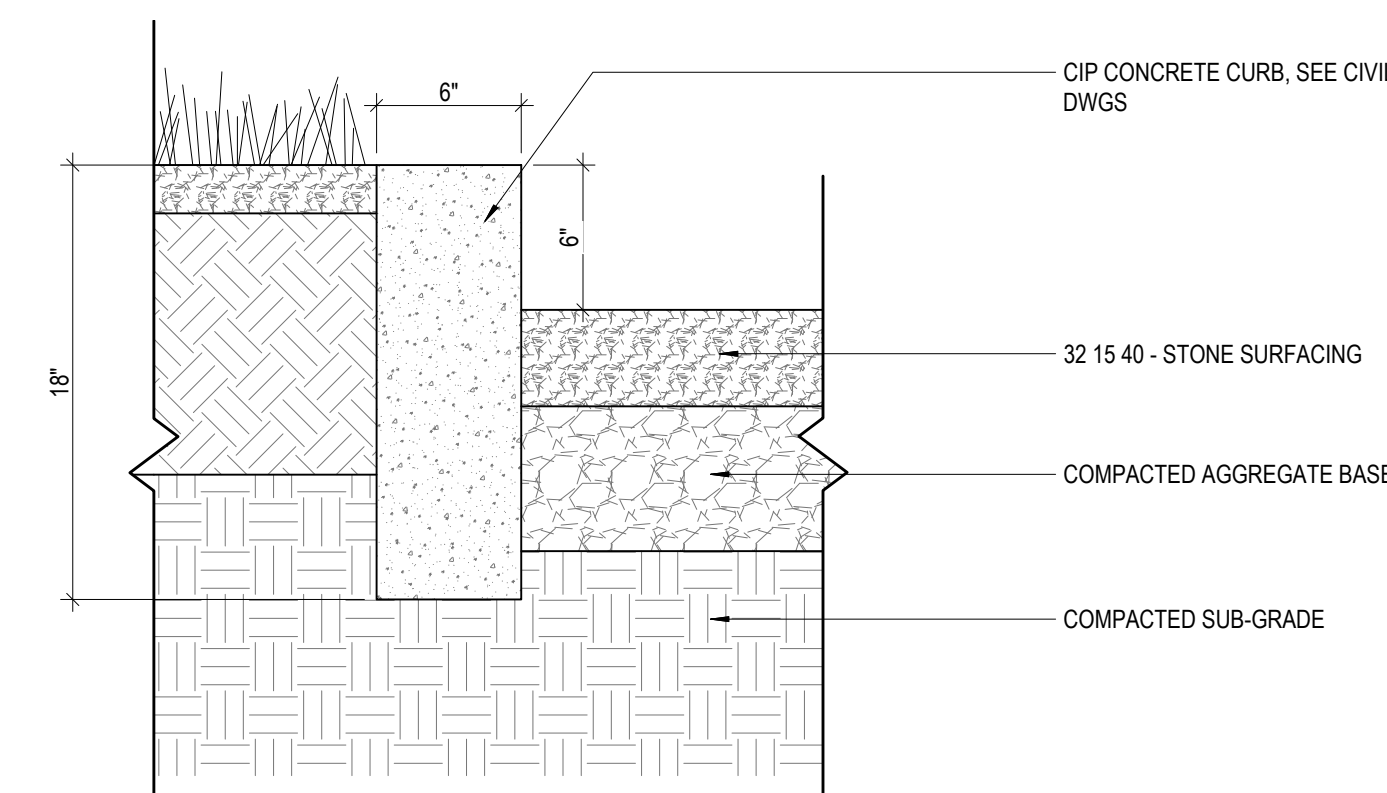


4 CIP CONCRETE CURB @ CRUSHED STONE
1 1/2" = 1'-0"

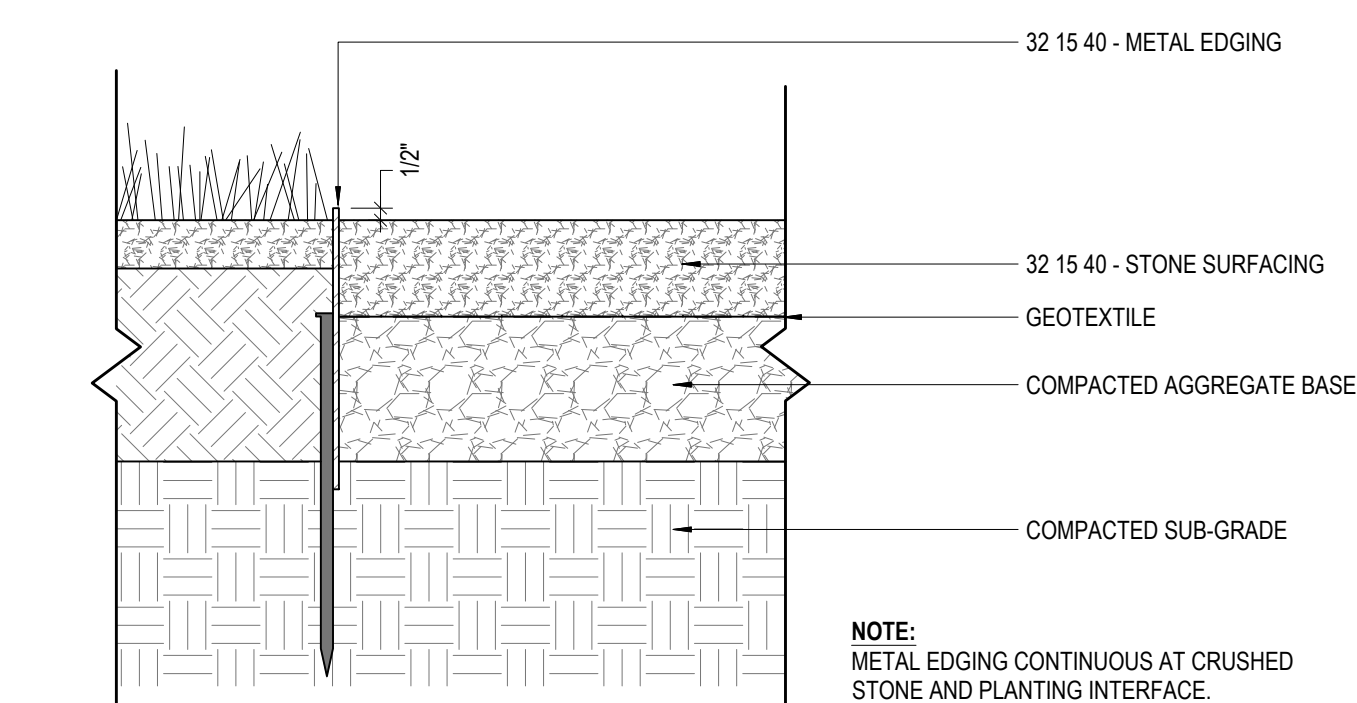


3 CRUSHED STONE @ PLANTING
1 1/2" = 1'-0"



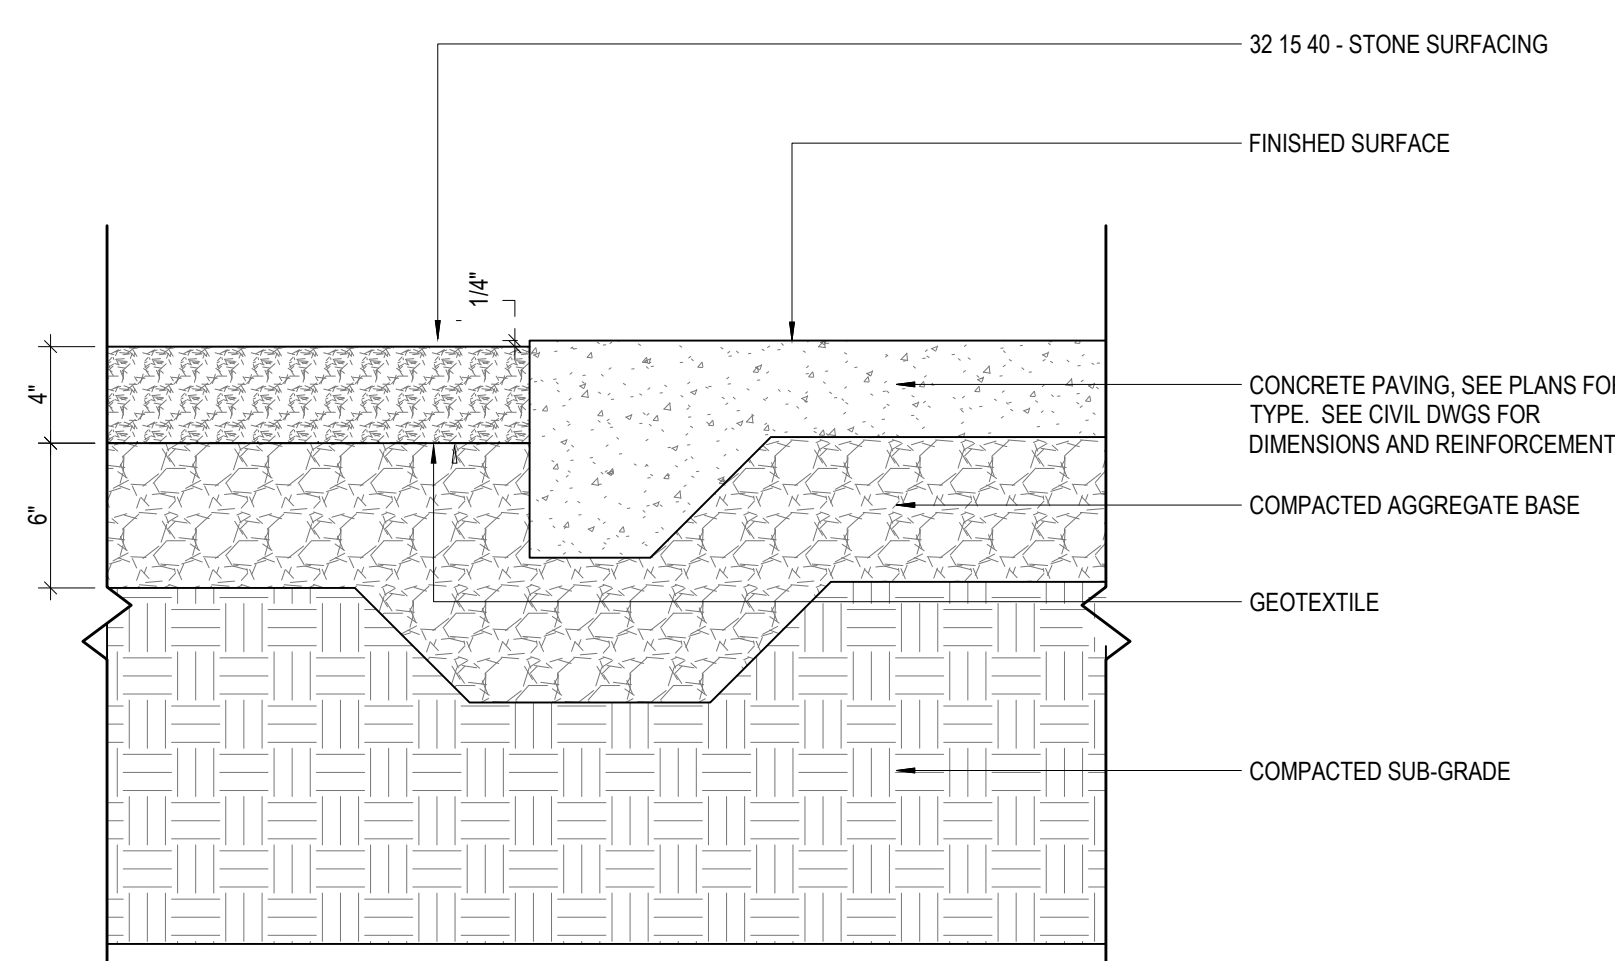


2 CRUSHED STONE @ CONCRETE
1 1/2" = 1'-0"

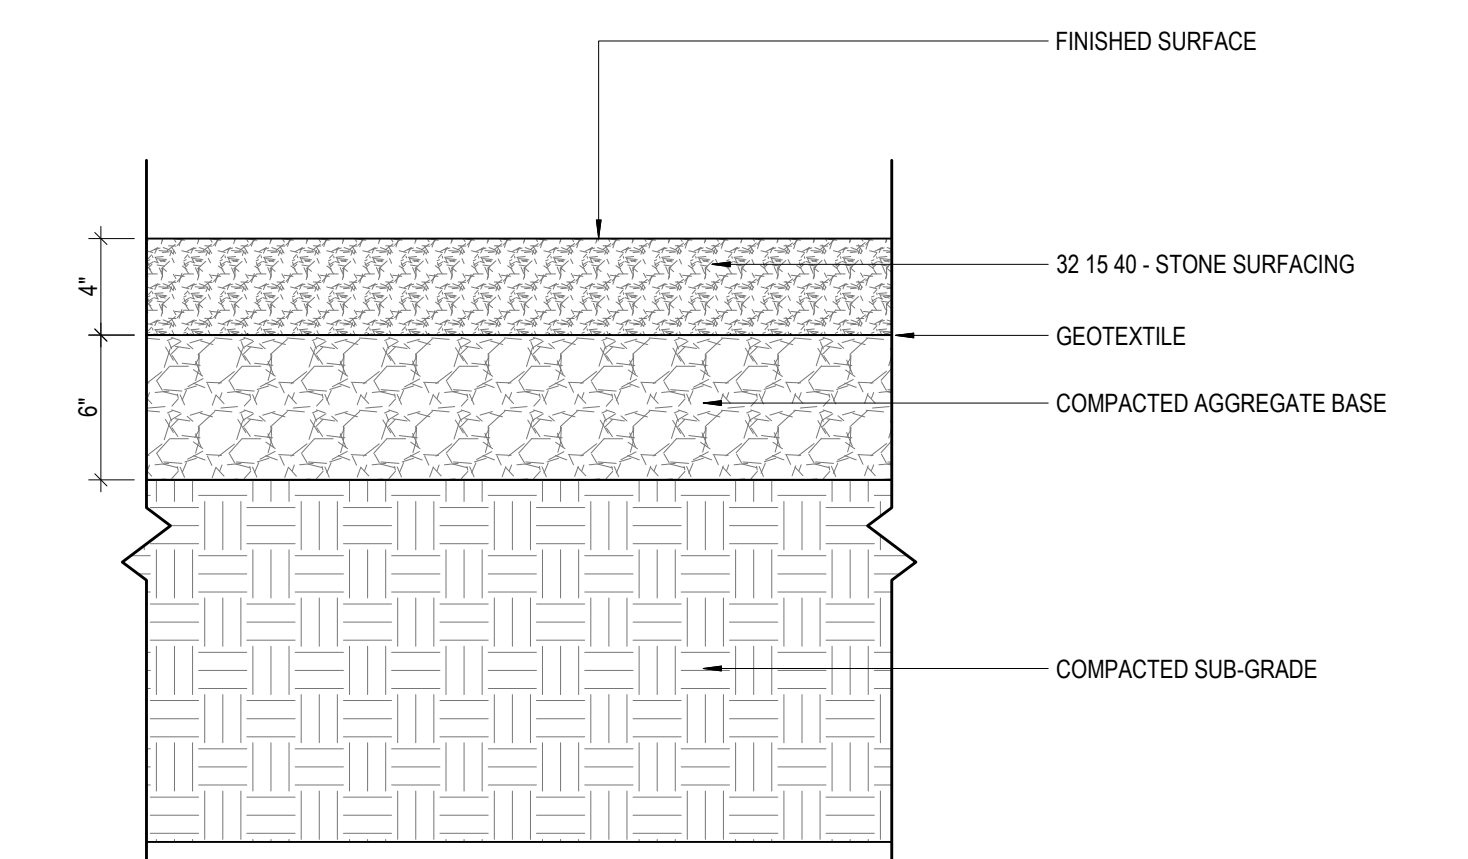


1 CRUSHED STONE PAVING
1 1/2" = 1'-0"

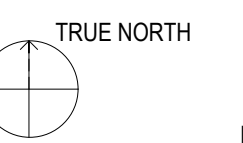


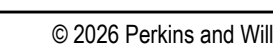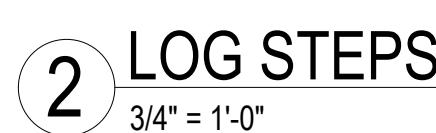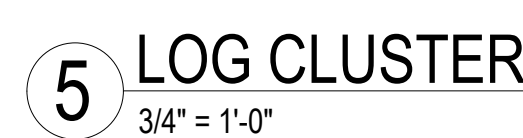

2 STEPPING STUMPS ENLARGEMENT - BID ALT 1
3/4" = 1'-0"

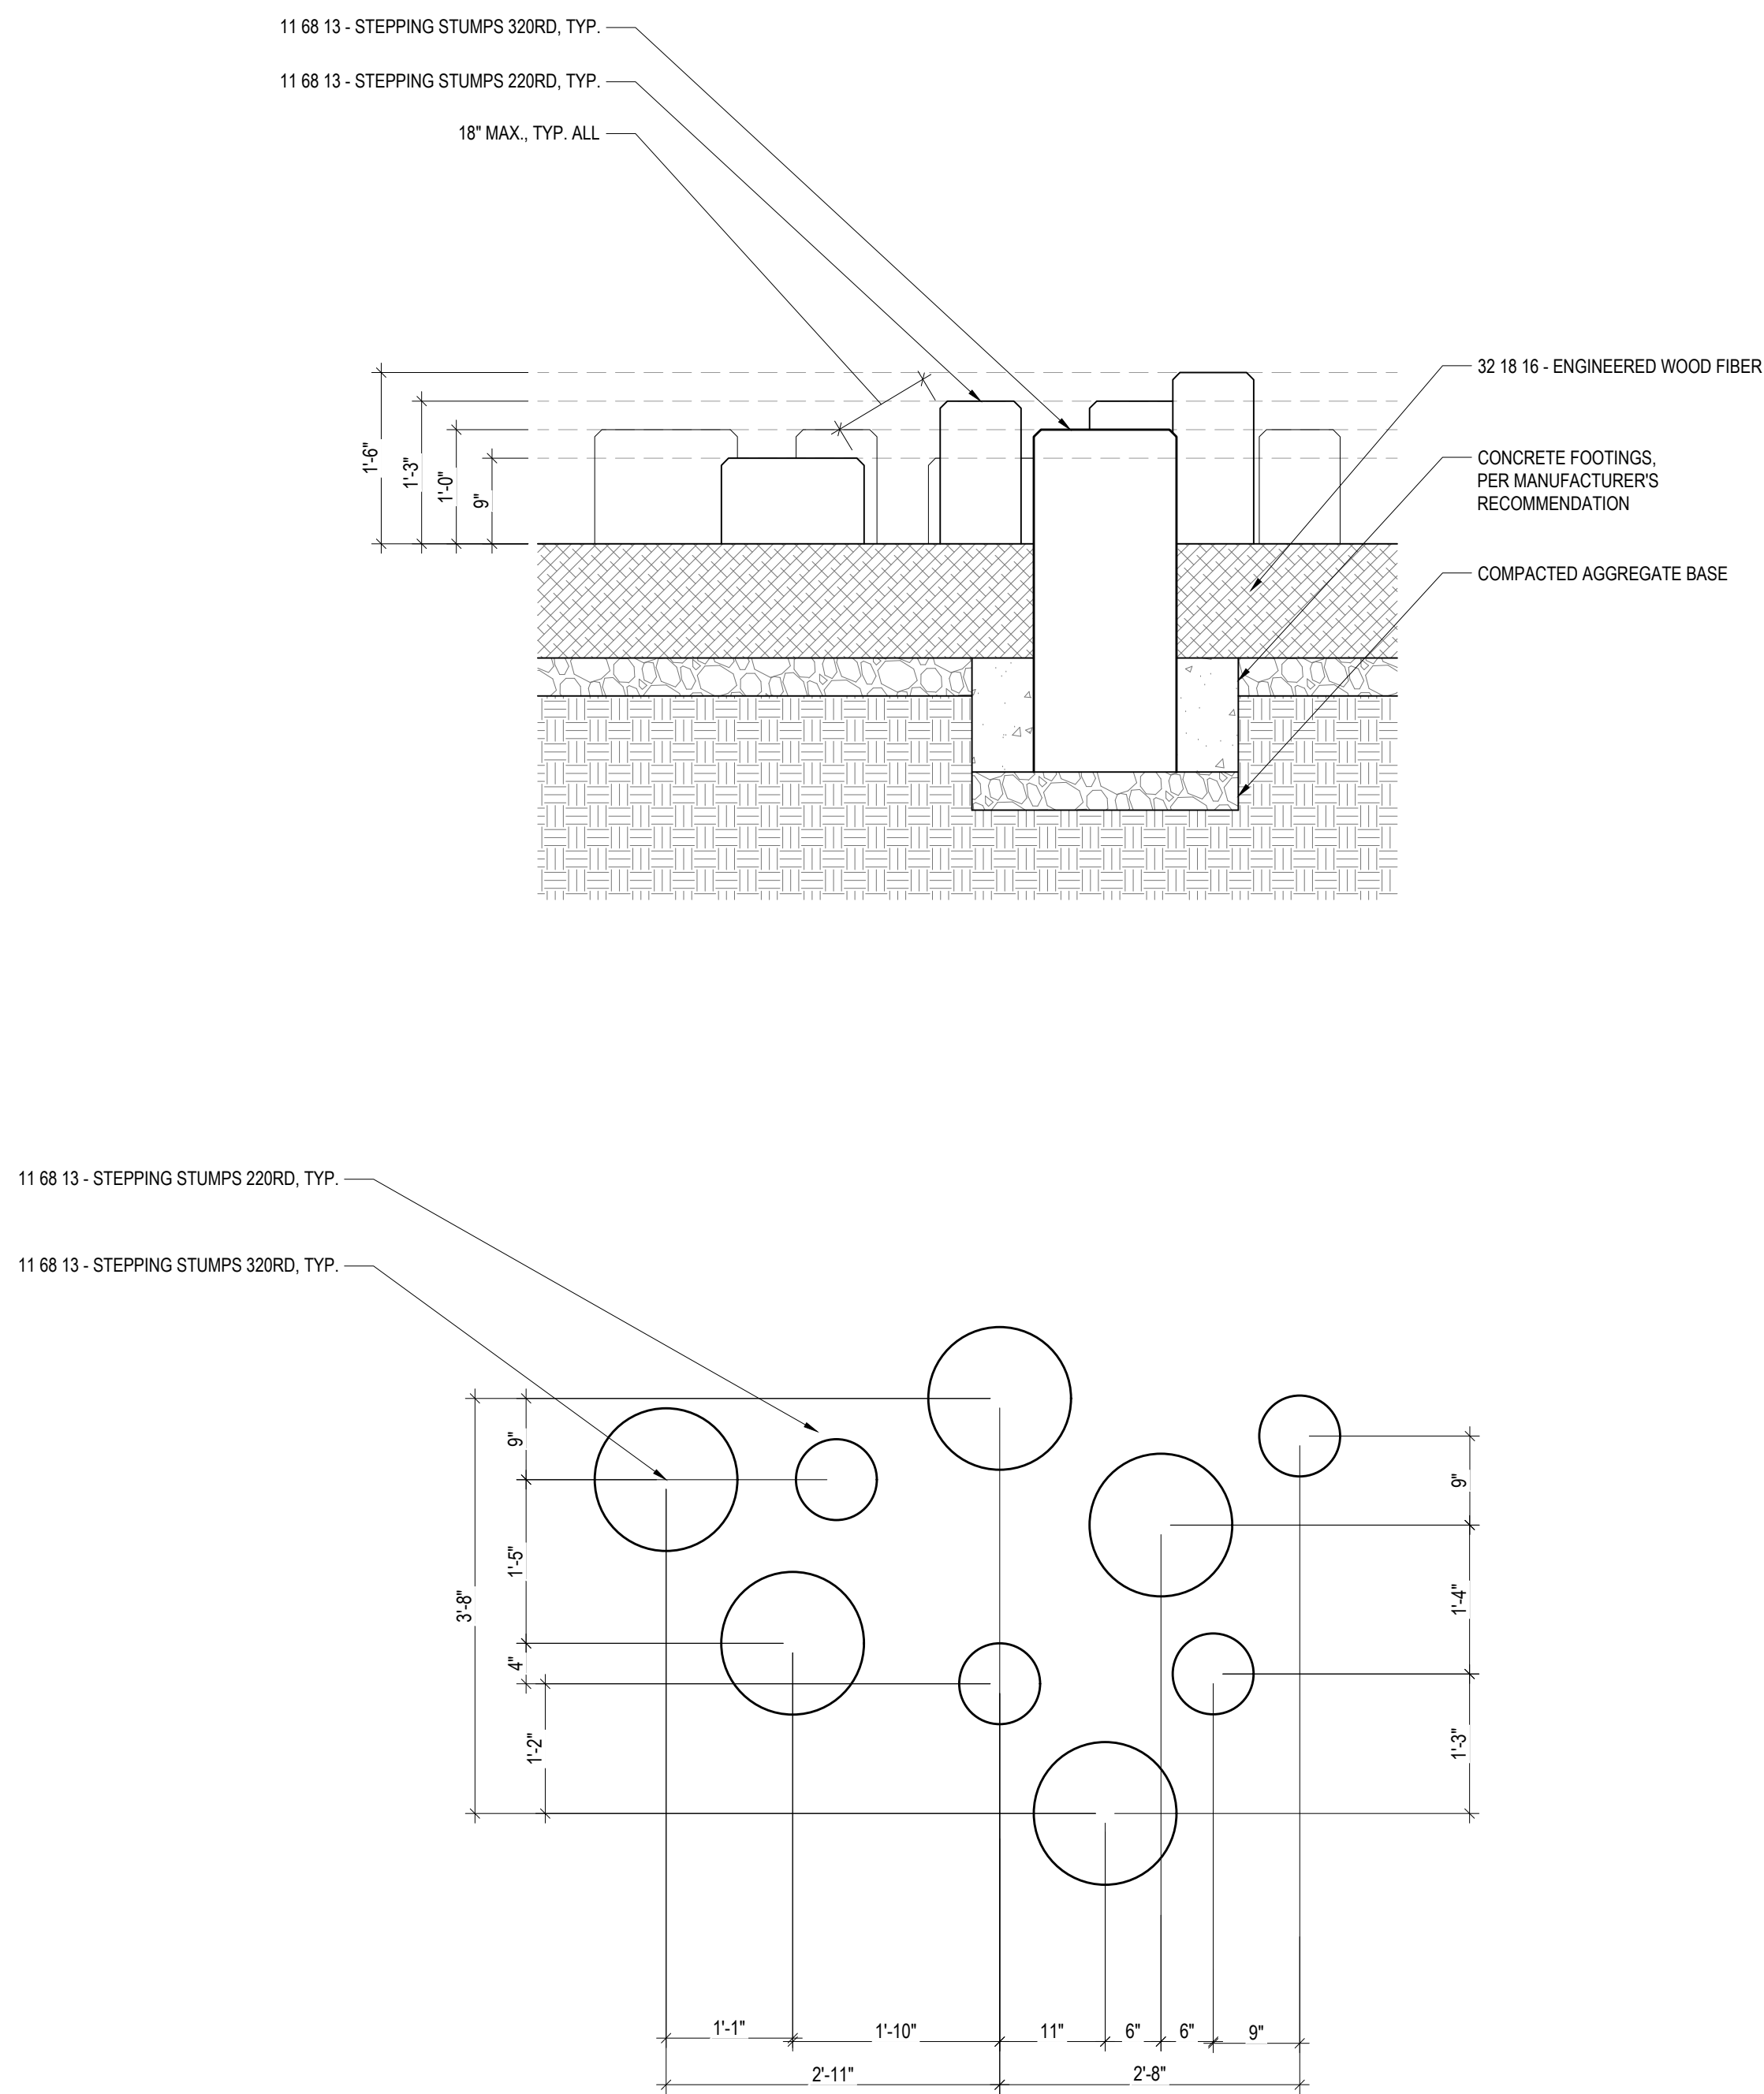

1 STEPPING STUMPS ENLARGEMENT
3/4" = 1'-0"

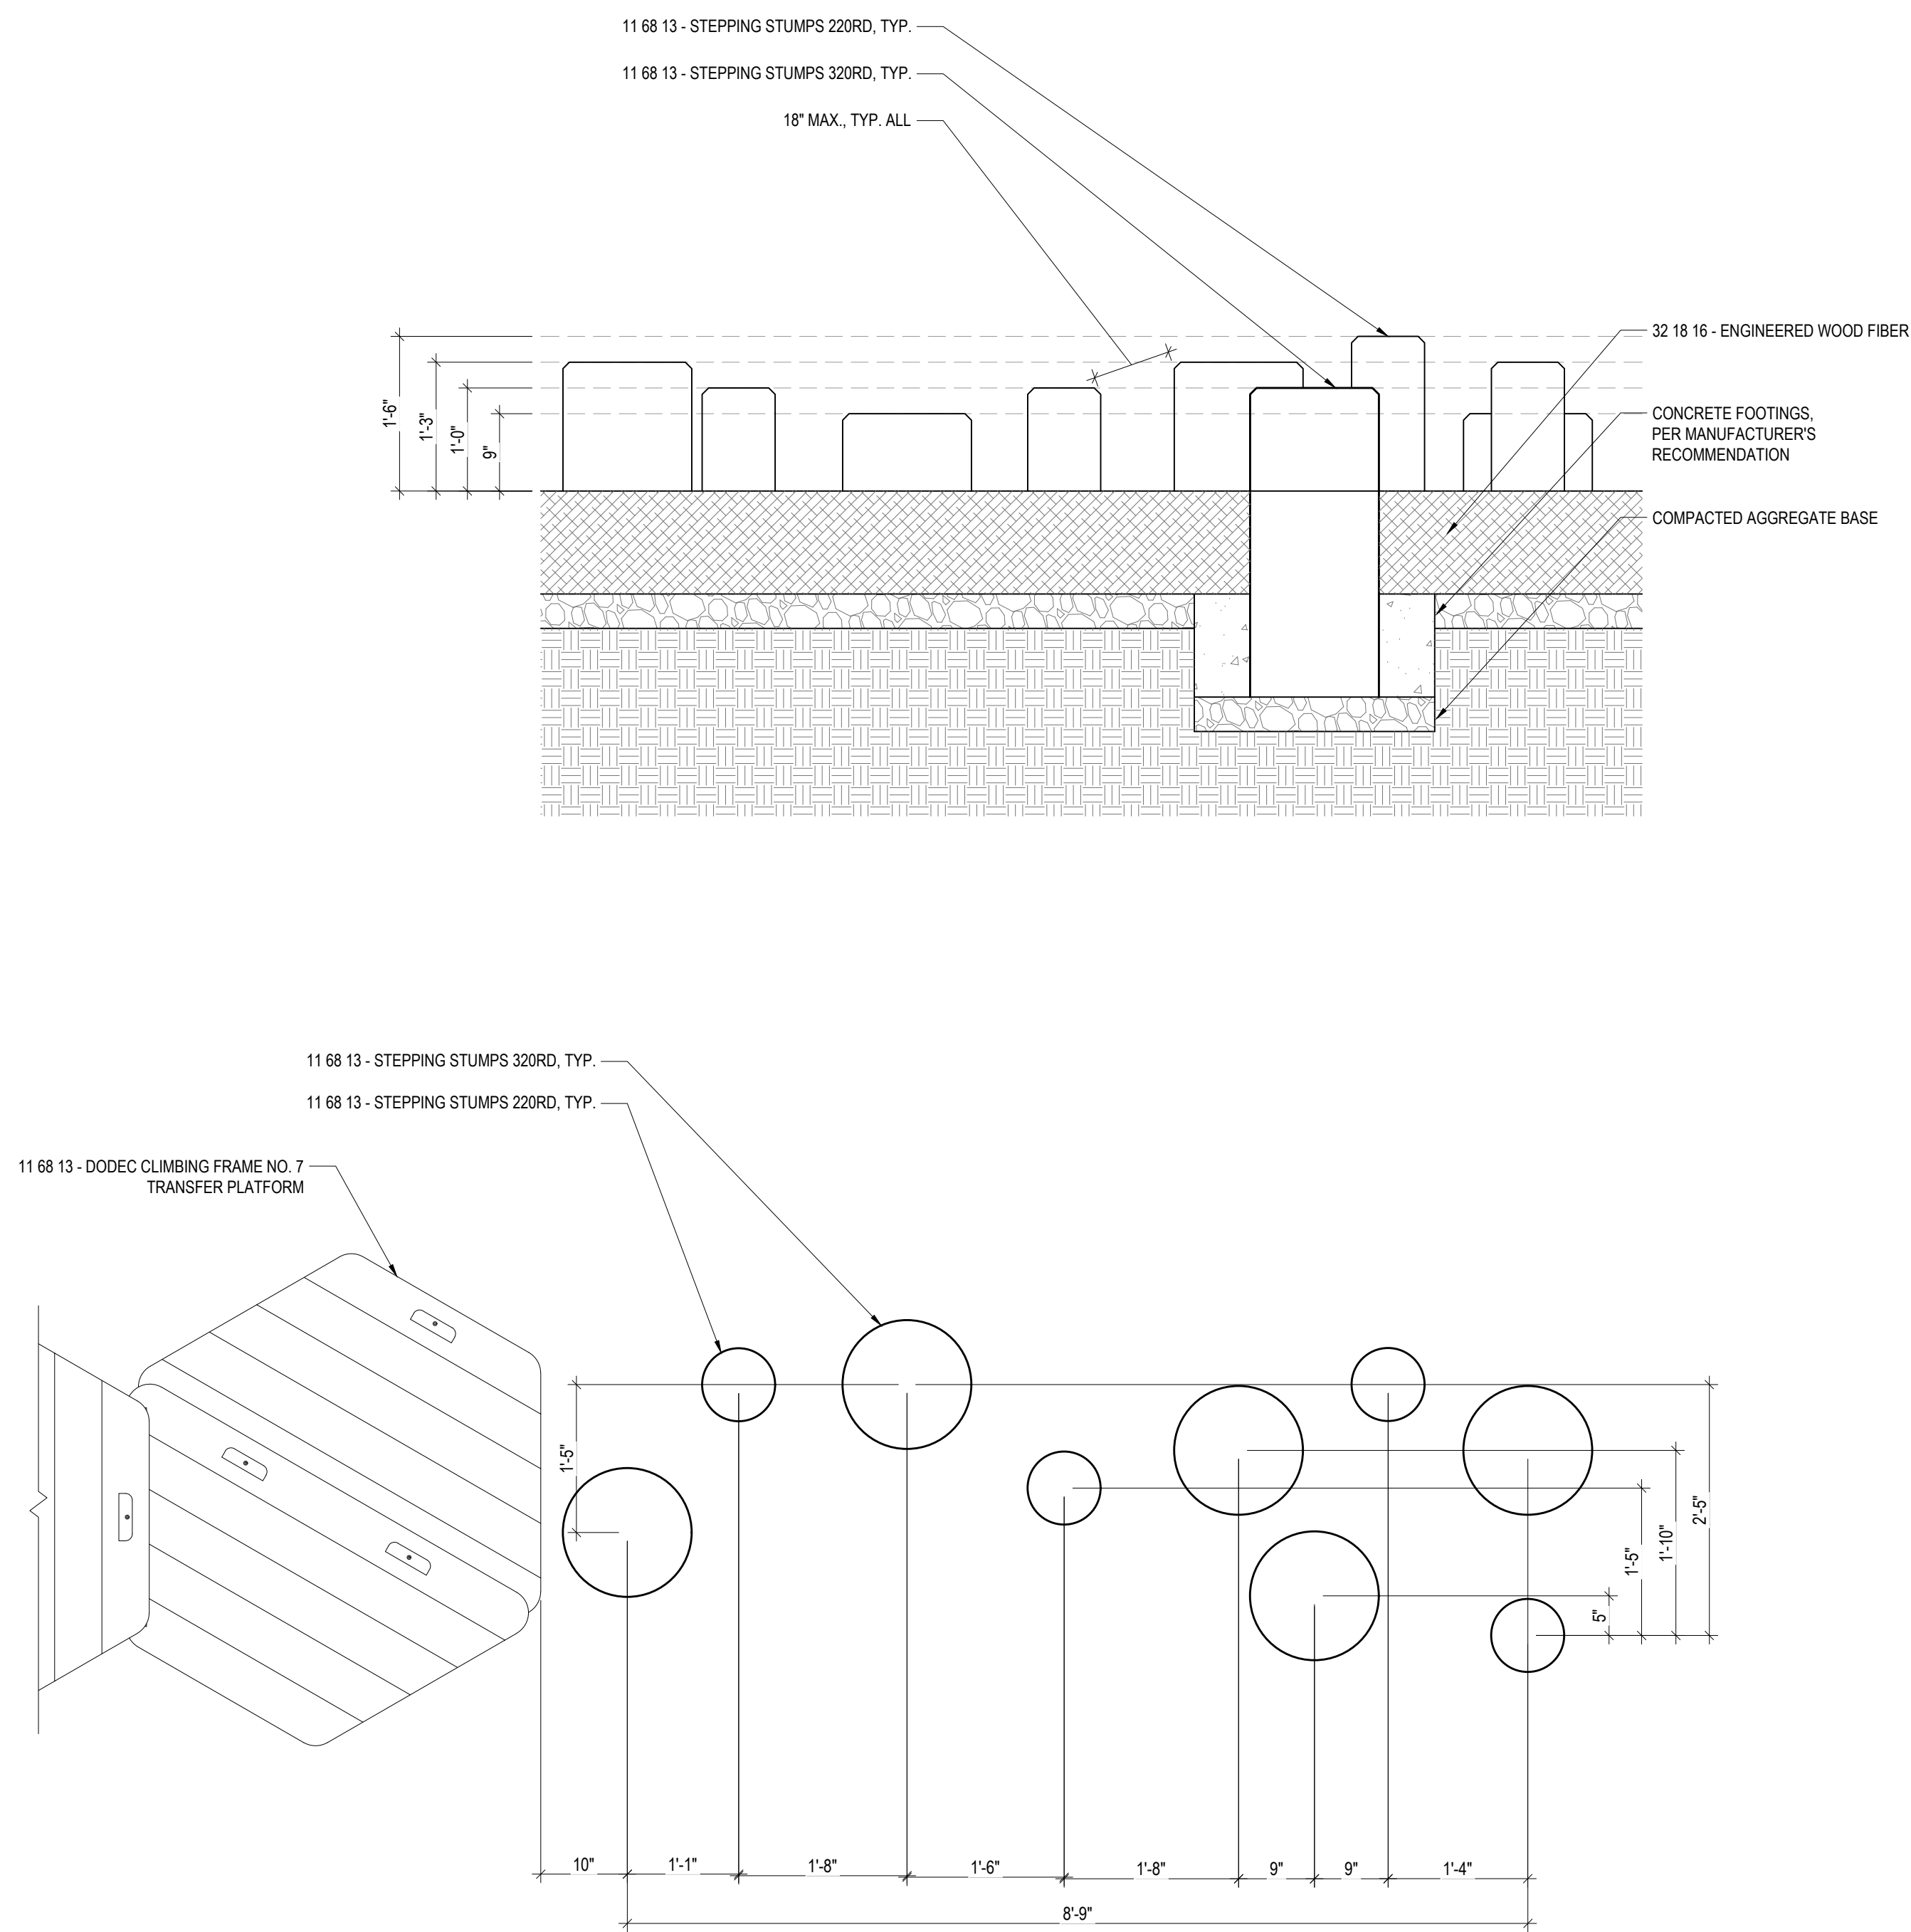

Perkins&Will

Perkins & Will, PLLC d/b/a Perkins&Will
Allen Pratt, Landscape Architect

1315 Peachtree St NE
Atlanta, GA 30309
1-404-873-2300
1-404-892-5823
www.perkinswill.com

CONSULTANTS

CIVIL

Smithers Engineers
3100 Old Canton Rd, Suite
201, Jackson, MS 39201

STRUCTURAL

Smithers Engineers
3100 Old Canton Rd, Suite 201,
Jackson, MS 39201

MEP

ERG Engineering
250 Katherine Drive, Flowood,
MS 39202

ARCHITECTURE

PERKINS&WILL
1315 Peachtree St. NE,
Atlanta, GA 30309

IRRIGATION

Hines, Inc.
1640 Riverside Ave Suite 200
Fort Collins, CO 80524

COST ESTIMATING

CPE - Estimators
Decatur, GA 30030

WATER FEATURE

Aquatic Creations, Inc.
28039 Scott Road, #0200
Mumfets, CA 92563




PROJECT

MDAH - MARGARET ANN
CRIGLER PARK

300 N State St,
Jackson, MS 39201




KEY PLAN

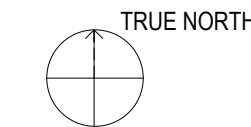


ISSUE CHART


1	ADDENDUM 2	9/1/2026
MARK	ISSUE	DATE
Job Number	802119.000	
TITLE		

SITE DETAILS

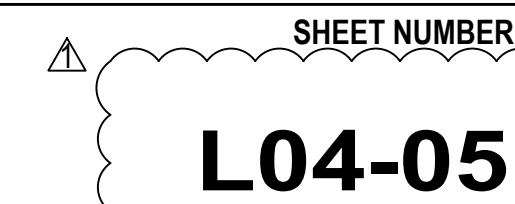


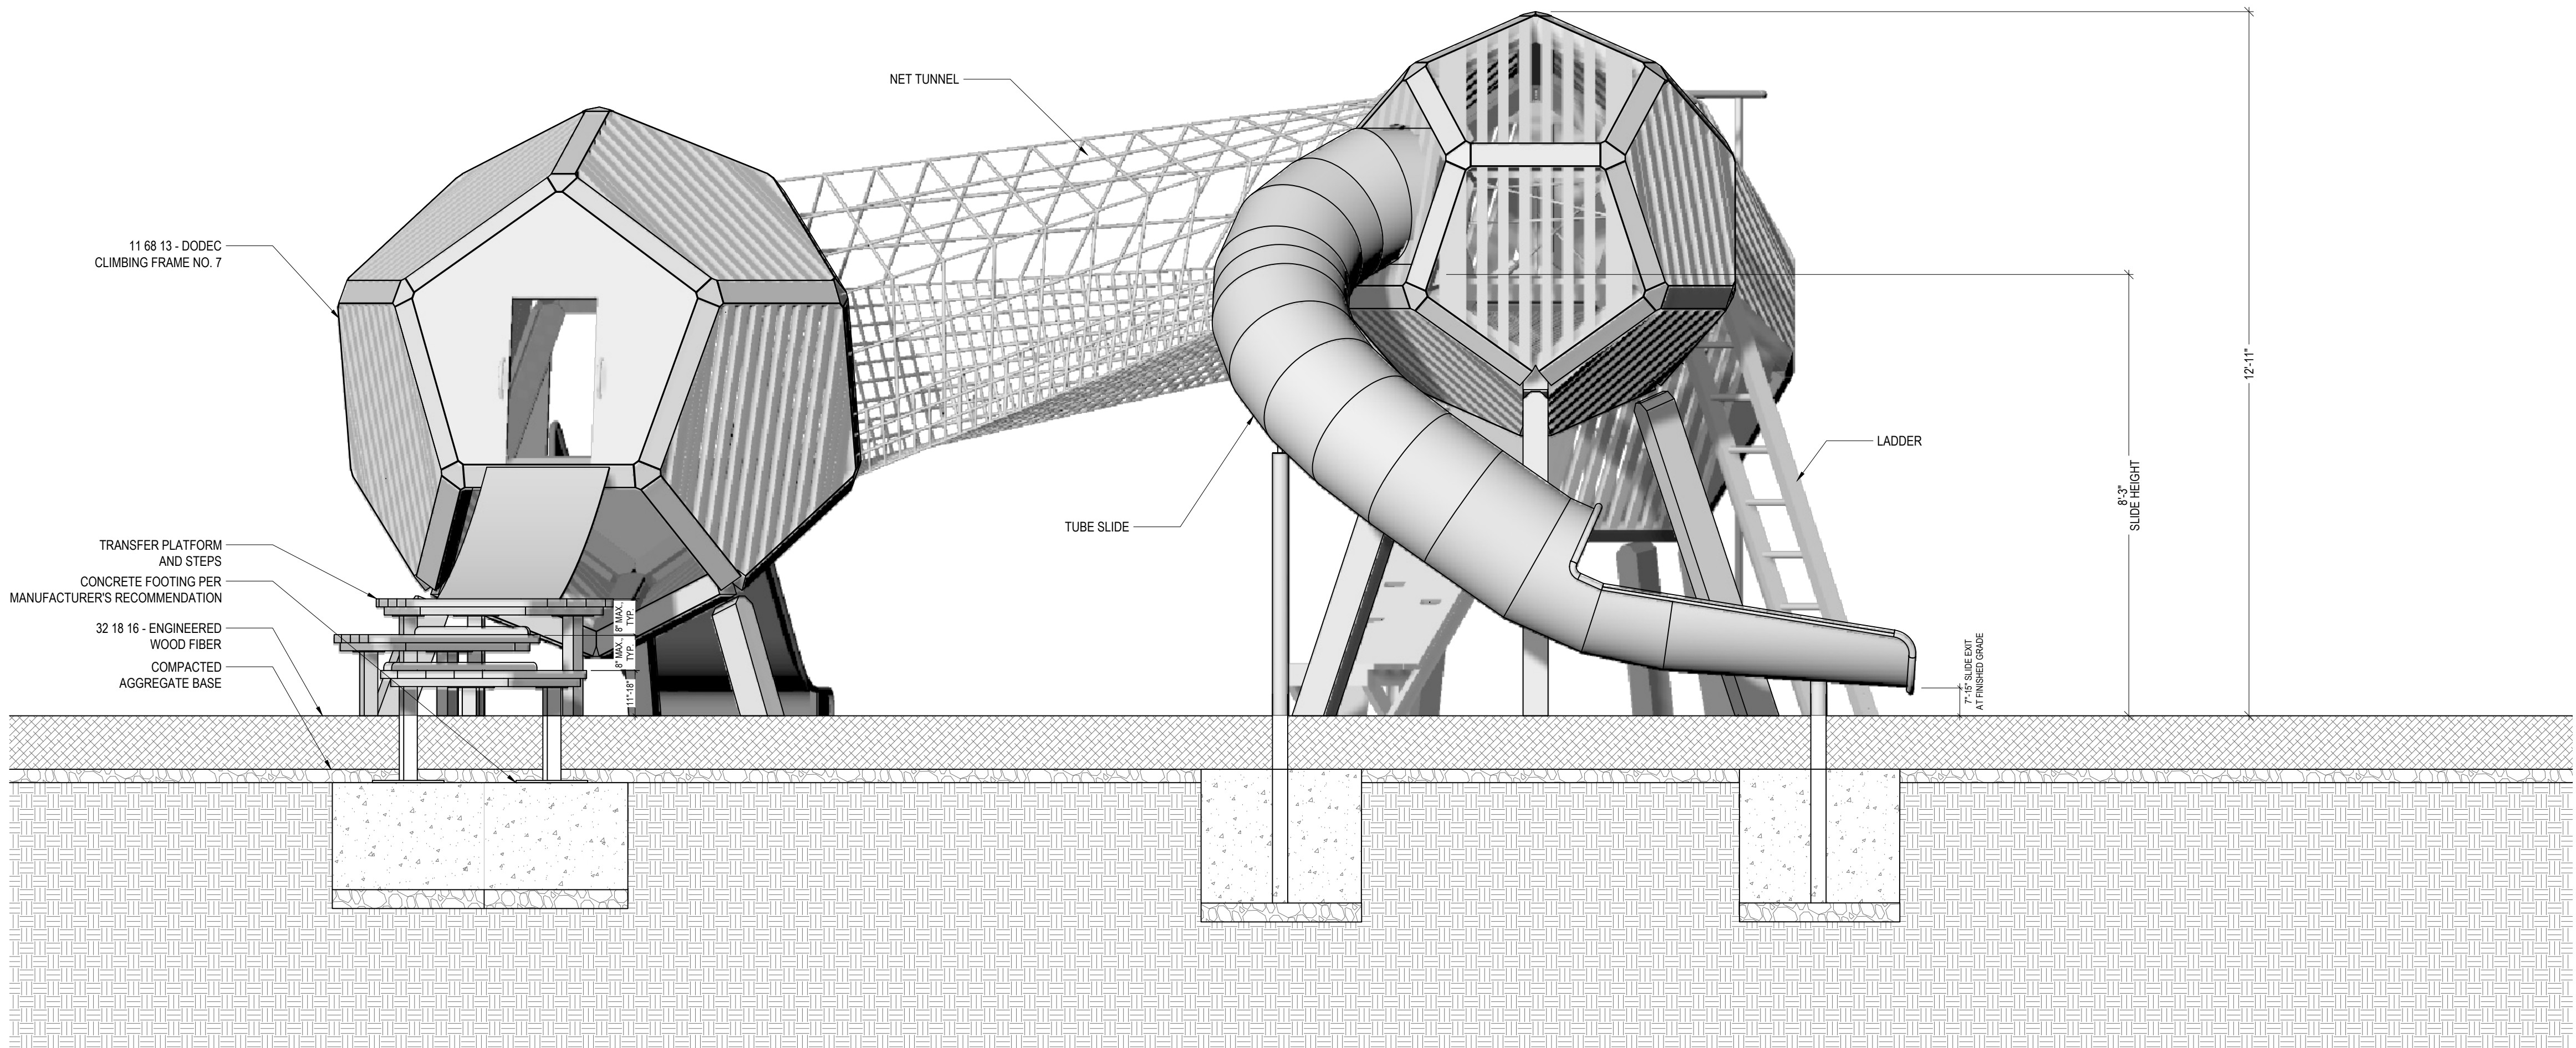

2 DODEC CLIMBING FRAME NO.7- ELEVATION 2
1/2" = 1'-0"

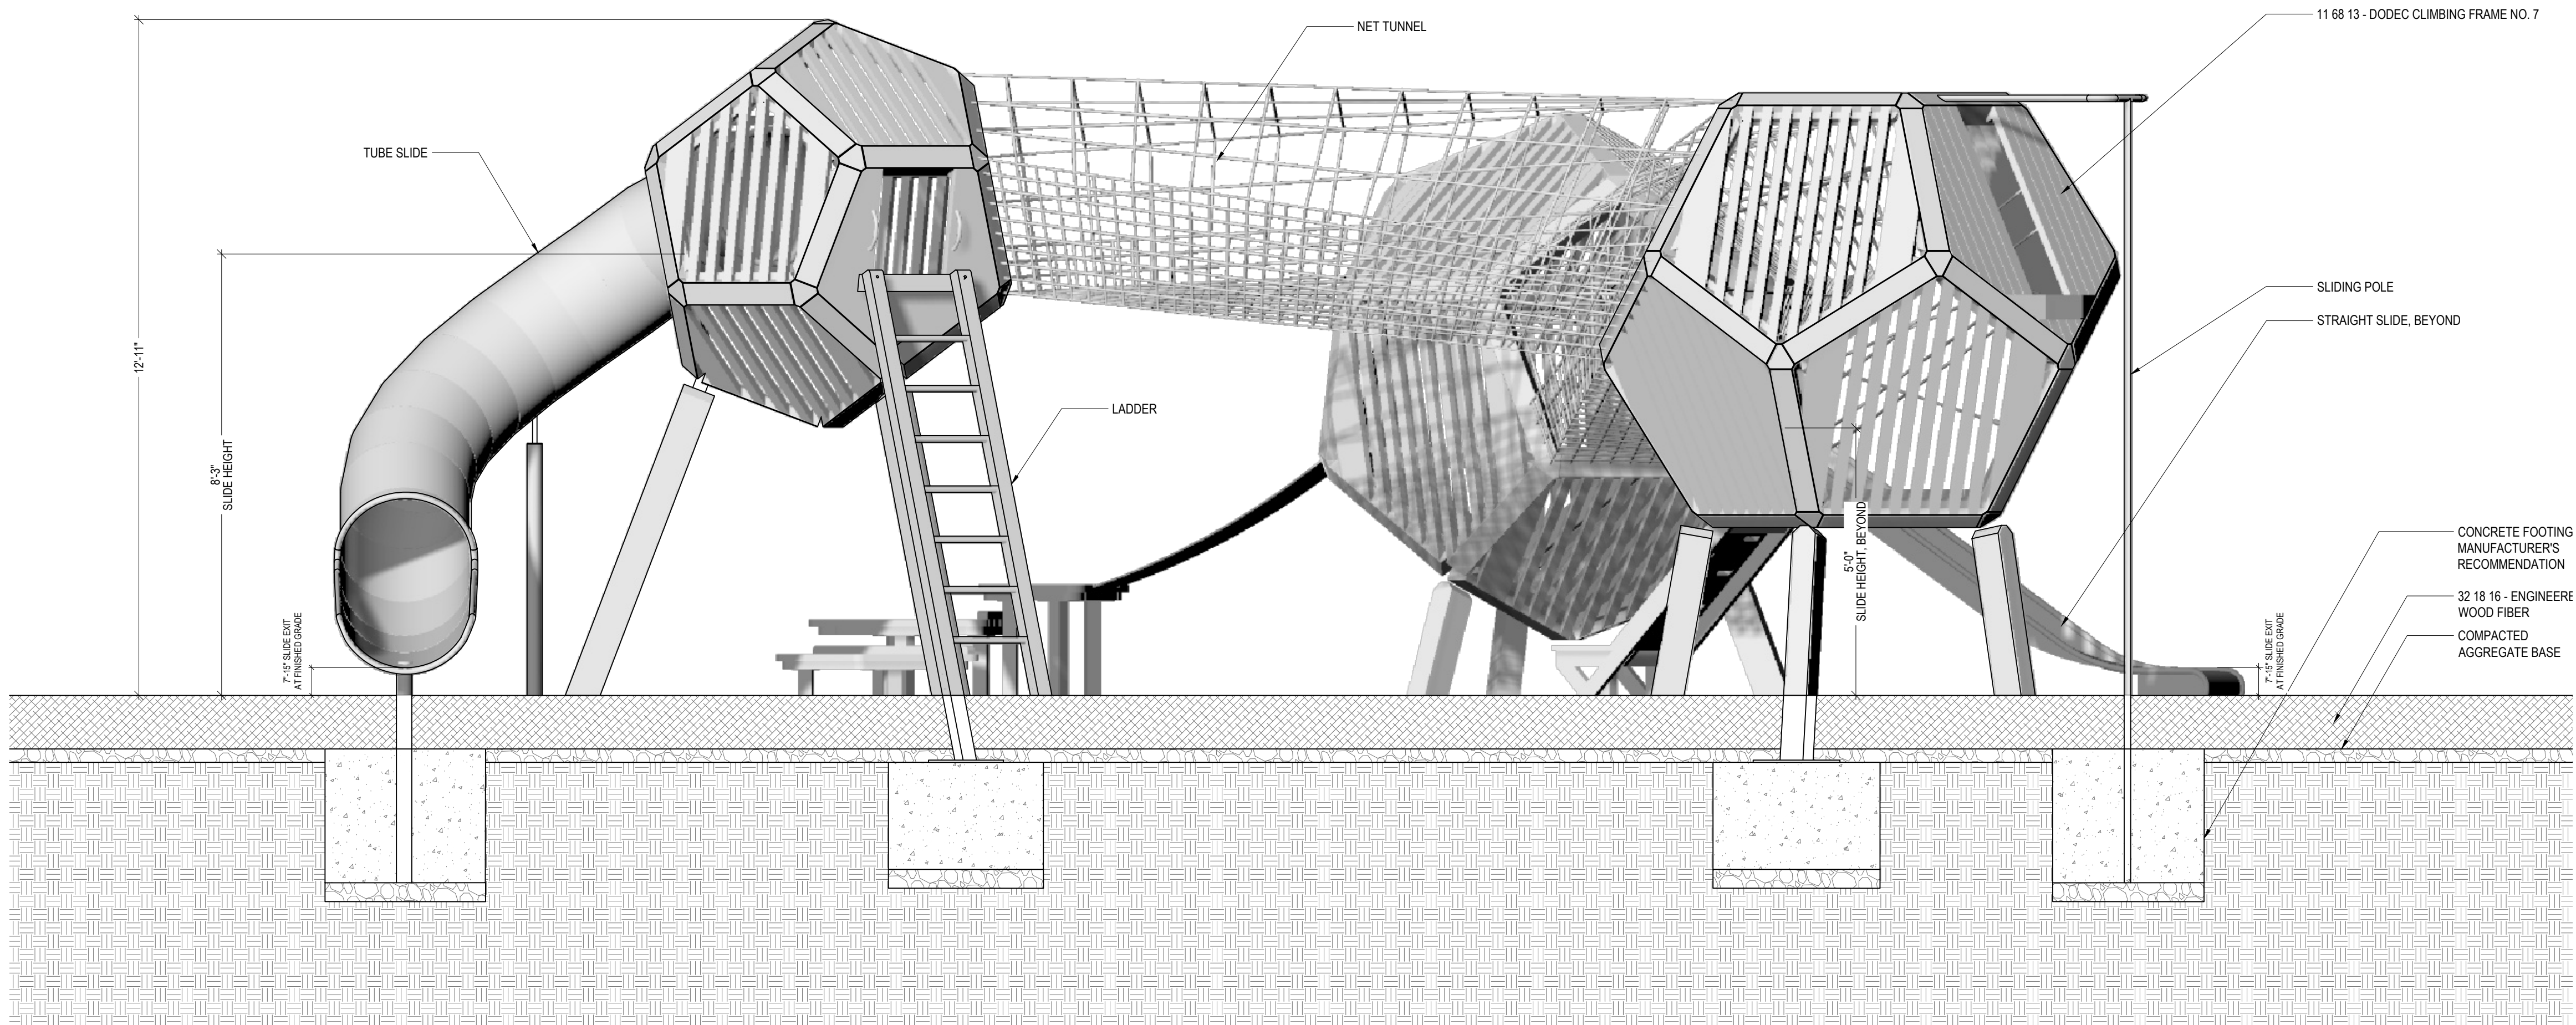

1 DODEC CLIMBING FRAME NO.7 - ELEVATION 1
1/2" = 1'-0"

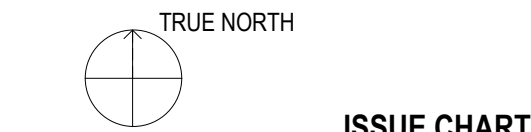

1	ADDENDUM 2	9/1/2026
MARK	ISSUE	DATE
Job Number	802119.000	
	TITLE	

